PLAT

OF

PROPOSED DRAINAGE DISTRICT NO. 203
JACKSON TOWNSHIP, CALHOUN CO.

E.W. SMITH, ENGR.
AUG. 1915
REDRAWN
BY
W.C. OTTO, ENGR.
MARCH, 1956

N

SCALE 1"=600'

LEGEND

———	PROPOSED NEW DRAIN
—x—x—	EXISTING DRAIN; NOT ALL SHOWN
═══	WELL DEFINED OPEN CHANNELL
•	POINT AT WHICH ELEVATION IS GIVEN
~~	BOUNDRY OF DISTRICT
~~	DIVIDE BETWEEN BRANCHES
——— — ———	SECTION LINES
——— · ———	1/4 LINES
——— — ———	1/4 1/4 LINES
———	PROPERTY LINES

BENCH MARKS
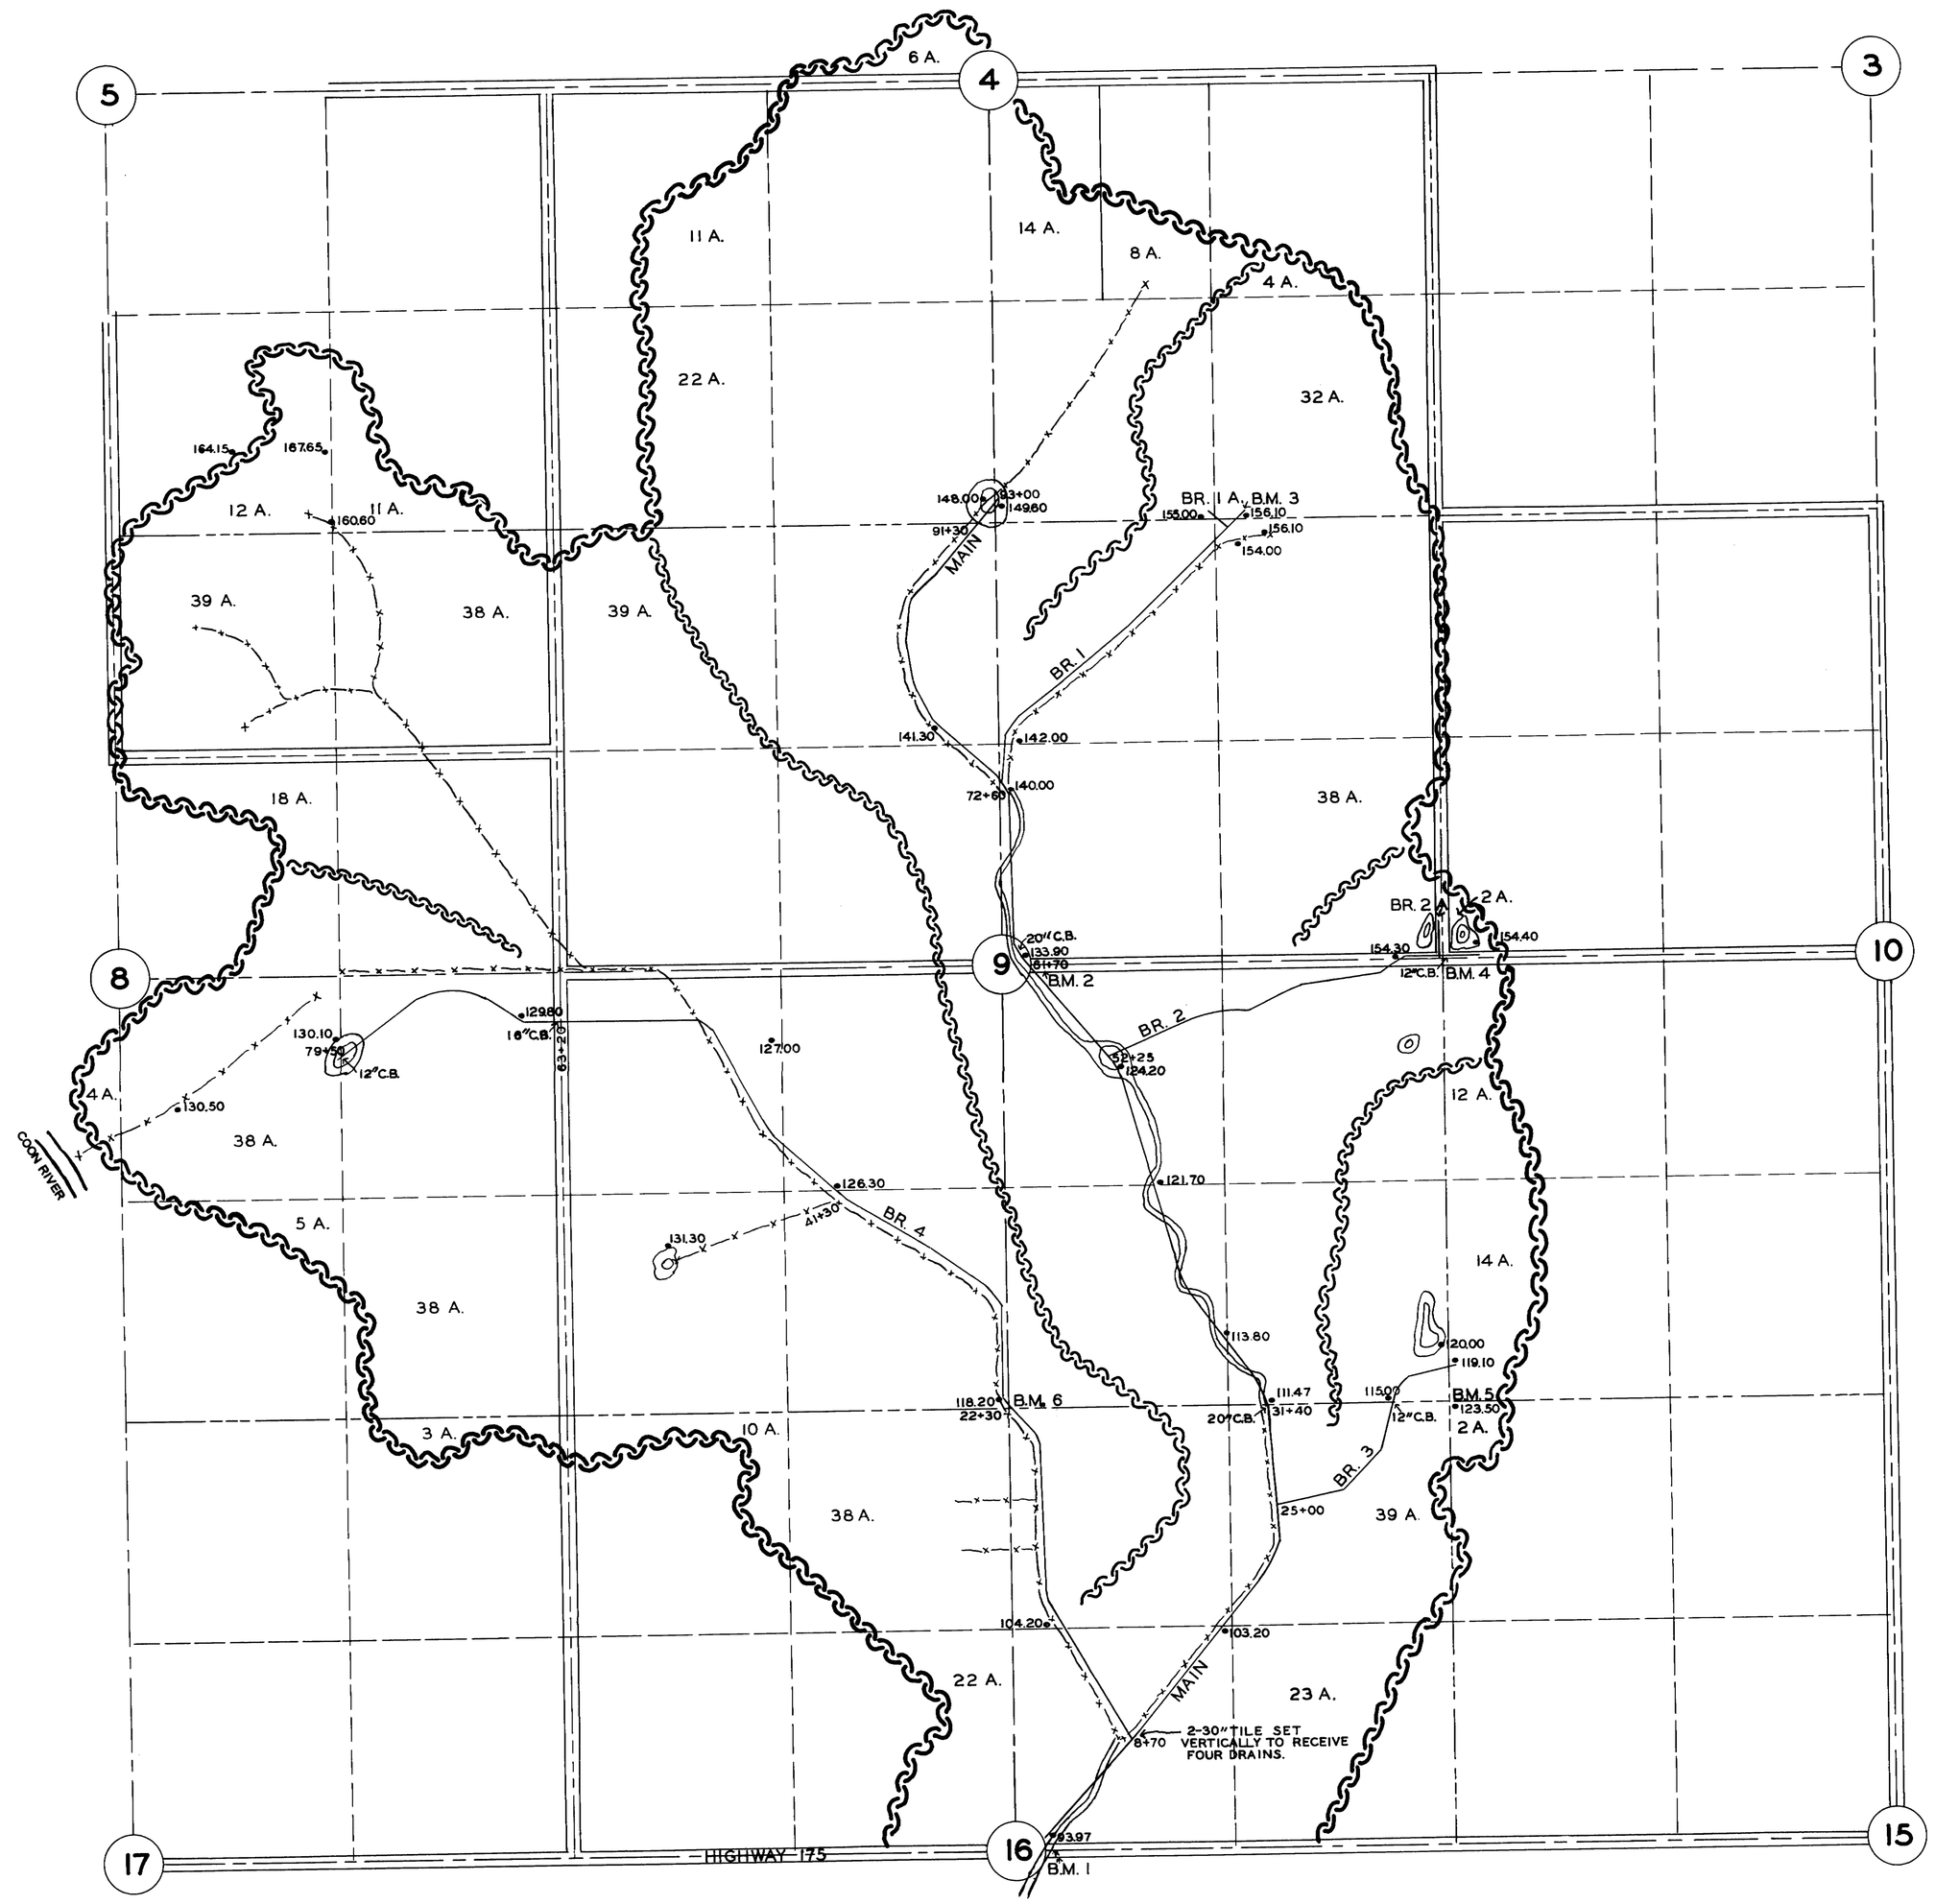
NO. 1	ELEV.	100.00	W. END OF S. PARAPET OF BOXCULVERT
NO. 2	"	134.53	E. END OF S. PARAPET OF CULVERT
NO. 3	"	156.38	NAIL IN POST AT END OF BRANCH 1
NO. 4	"	156.26	NAIL IN TEL. POLE; S. SIDE OF ROAD
NO. 5	"	123.62	NAIL IN CORNER POST SEC. 9,10,15,16
NO. 6	"	118.97	STONE AT N. 1/4 CORNER OF SEC. 16