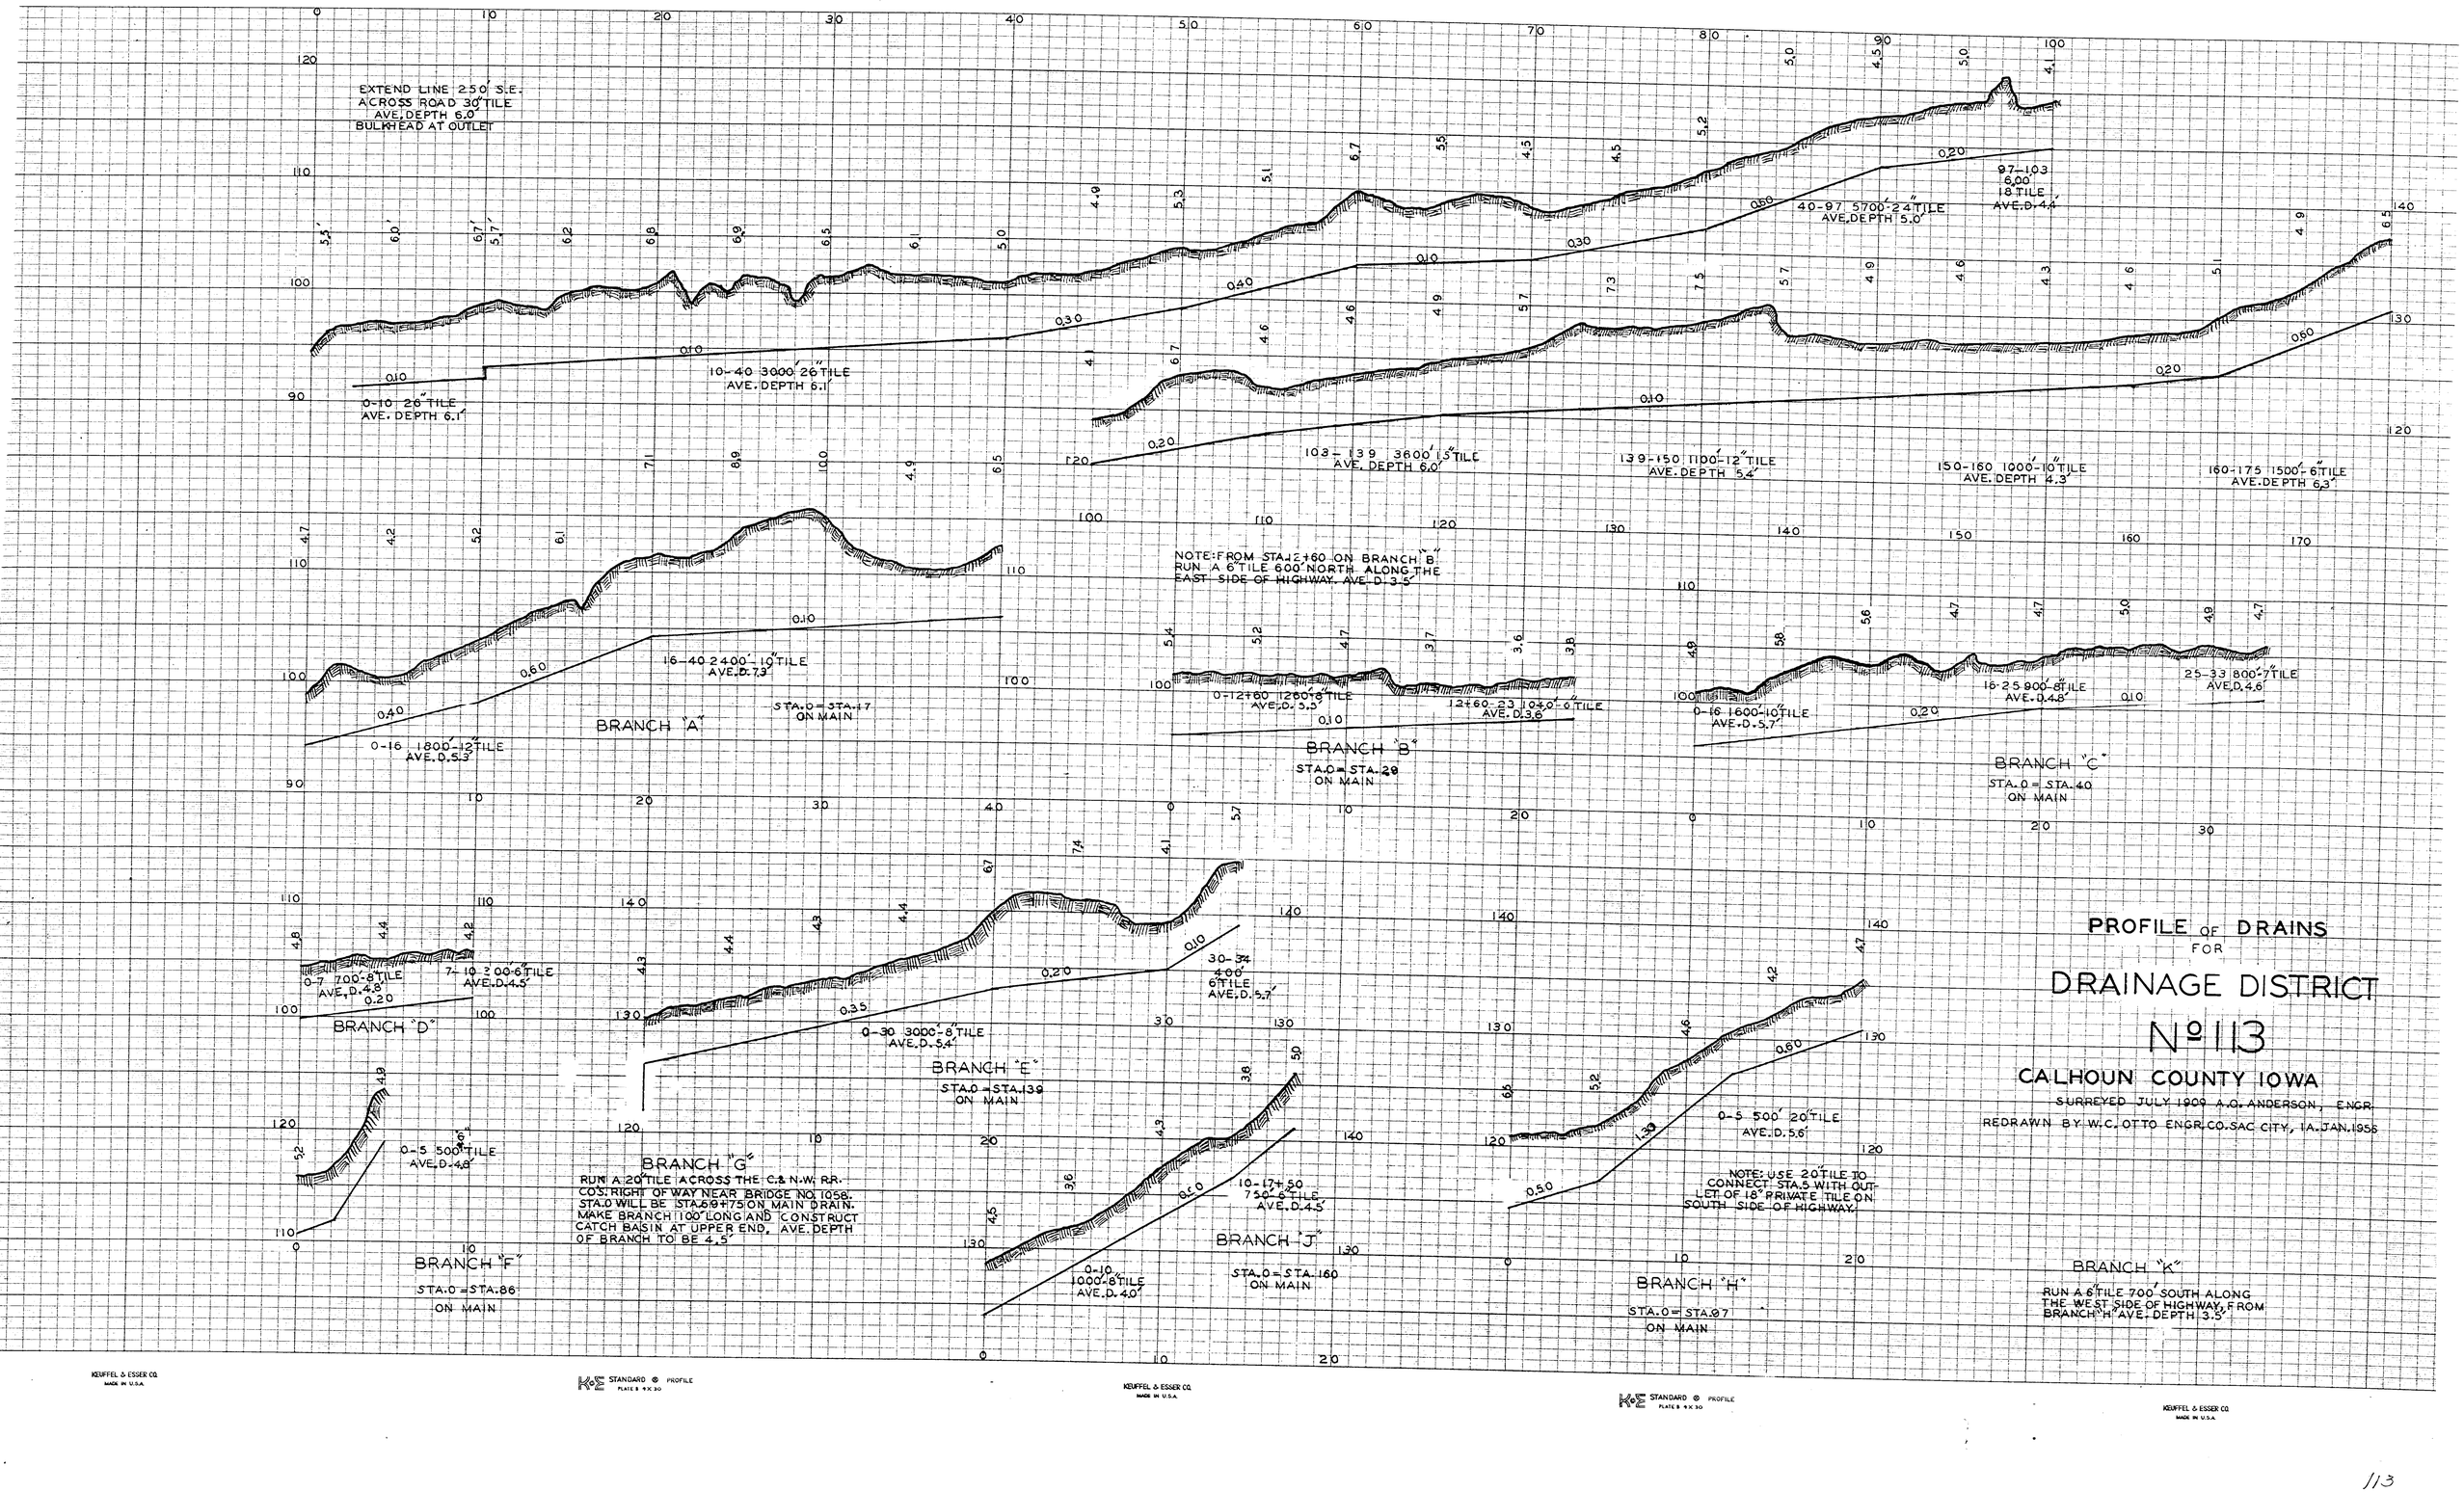

PROFILE OF DRAINS FOR DRAINAGE DISTRICT № 113

CALHOUN COUNTY IOWA

SURVEYED JULY 1909 A.O. ANDERSON, ENGR.

REDRAWN BY W.C. OTTO ENGR. CO. SAC CITY, IA. JAN. 1956

KEUFFEL & ESSER CO. MADE IN U.S.A.

K&E STANDARD ® PROFILE PLATE 8 X 30

KEUFFEL & ESSER CO. MADE IN U.S.A.

K&E STANDARD ® PROFILE PLATE 8 X 30

KEUFFEL & ESSER CO. MADE IN U.S.A.

113