PROFILE

OF
PROPOSED JOINT DRAINAGE IMPROVEMENT
SAC & CALHOUN COUNTIES
PETITIONED FOR BY
O. T. LARSON
REDRAWN
BY
W.C. OTTO, ENGR
FEB. 1956

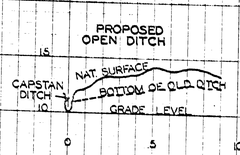

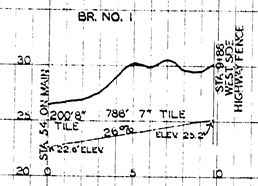

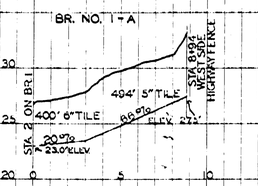

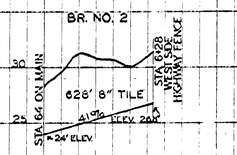

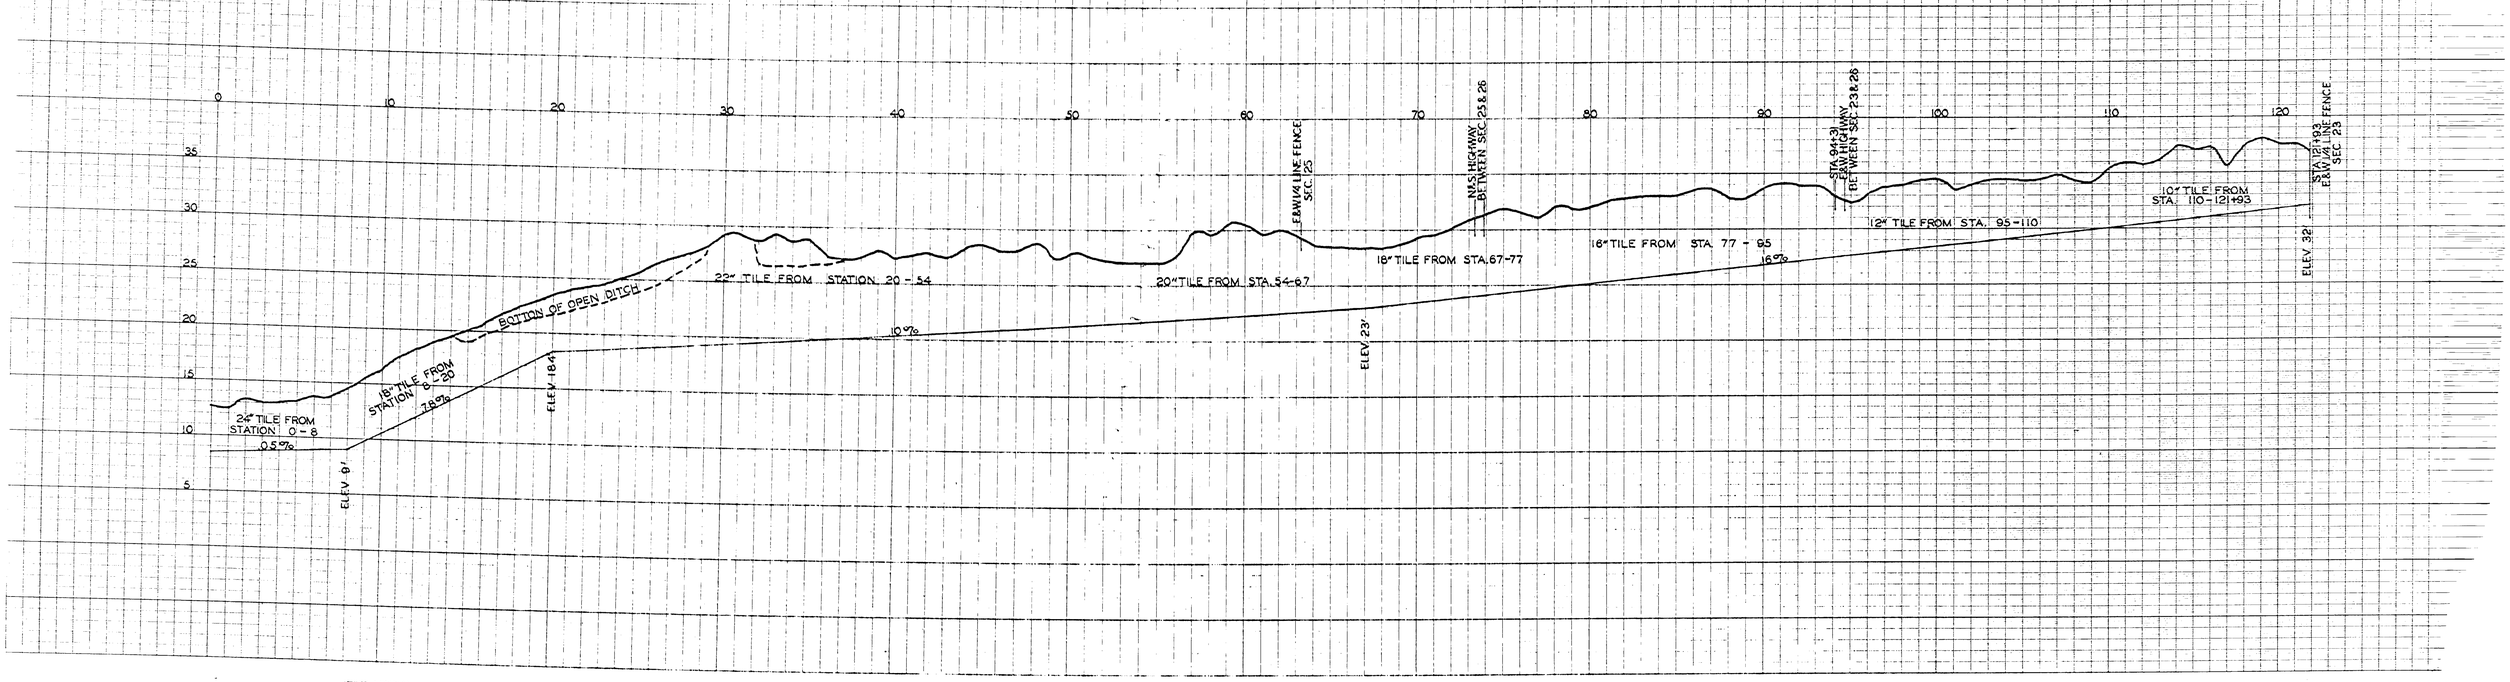

KEUFFEL & ESSER CO. MADE IN U.S.A.

K&E STANDARD ® PROFILE PLATE 8 X 10

KEUFFEL & ESSER CO. MADE IN U.S.A.

K&E STANDARD ® PROFILE PLATE 8 X 10

KEUFFEL & ESSER CO.