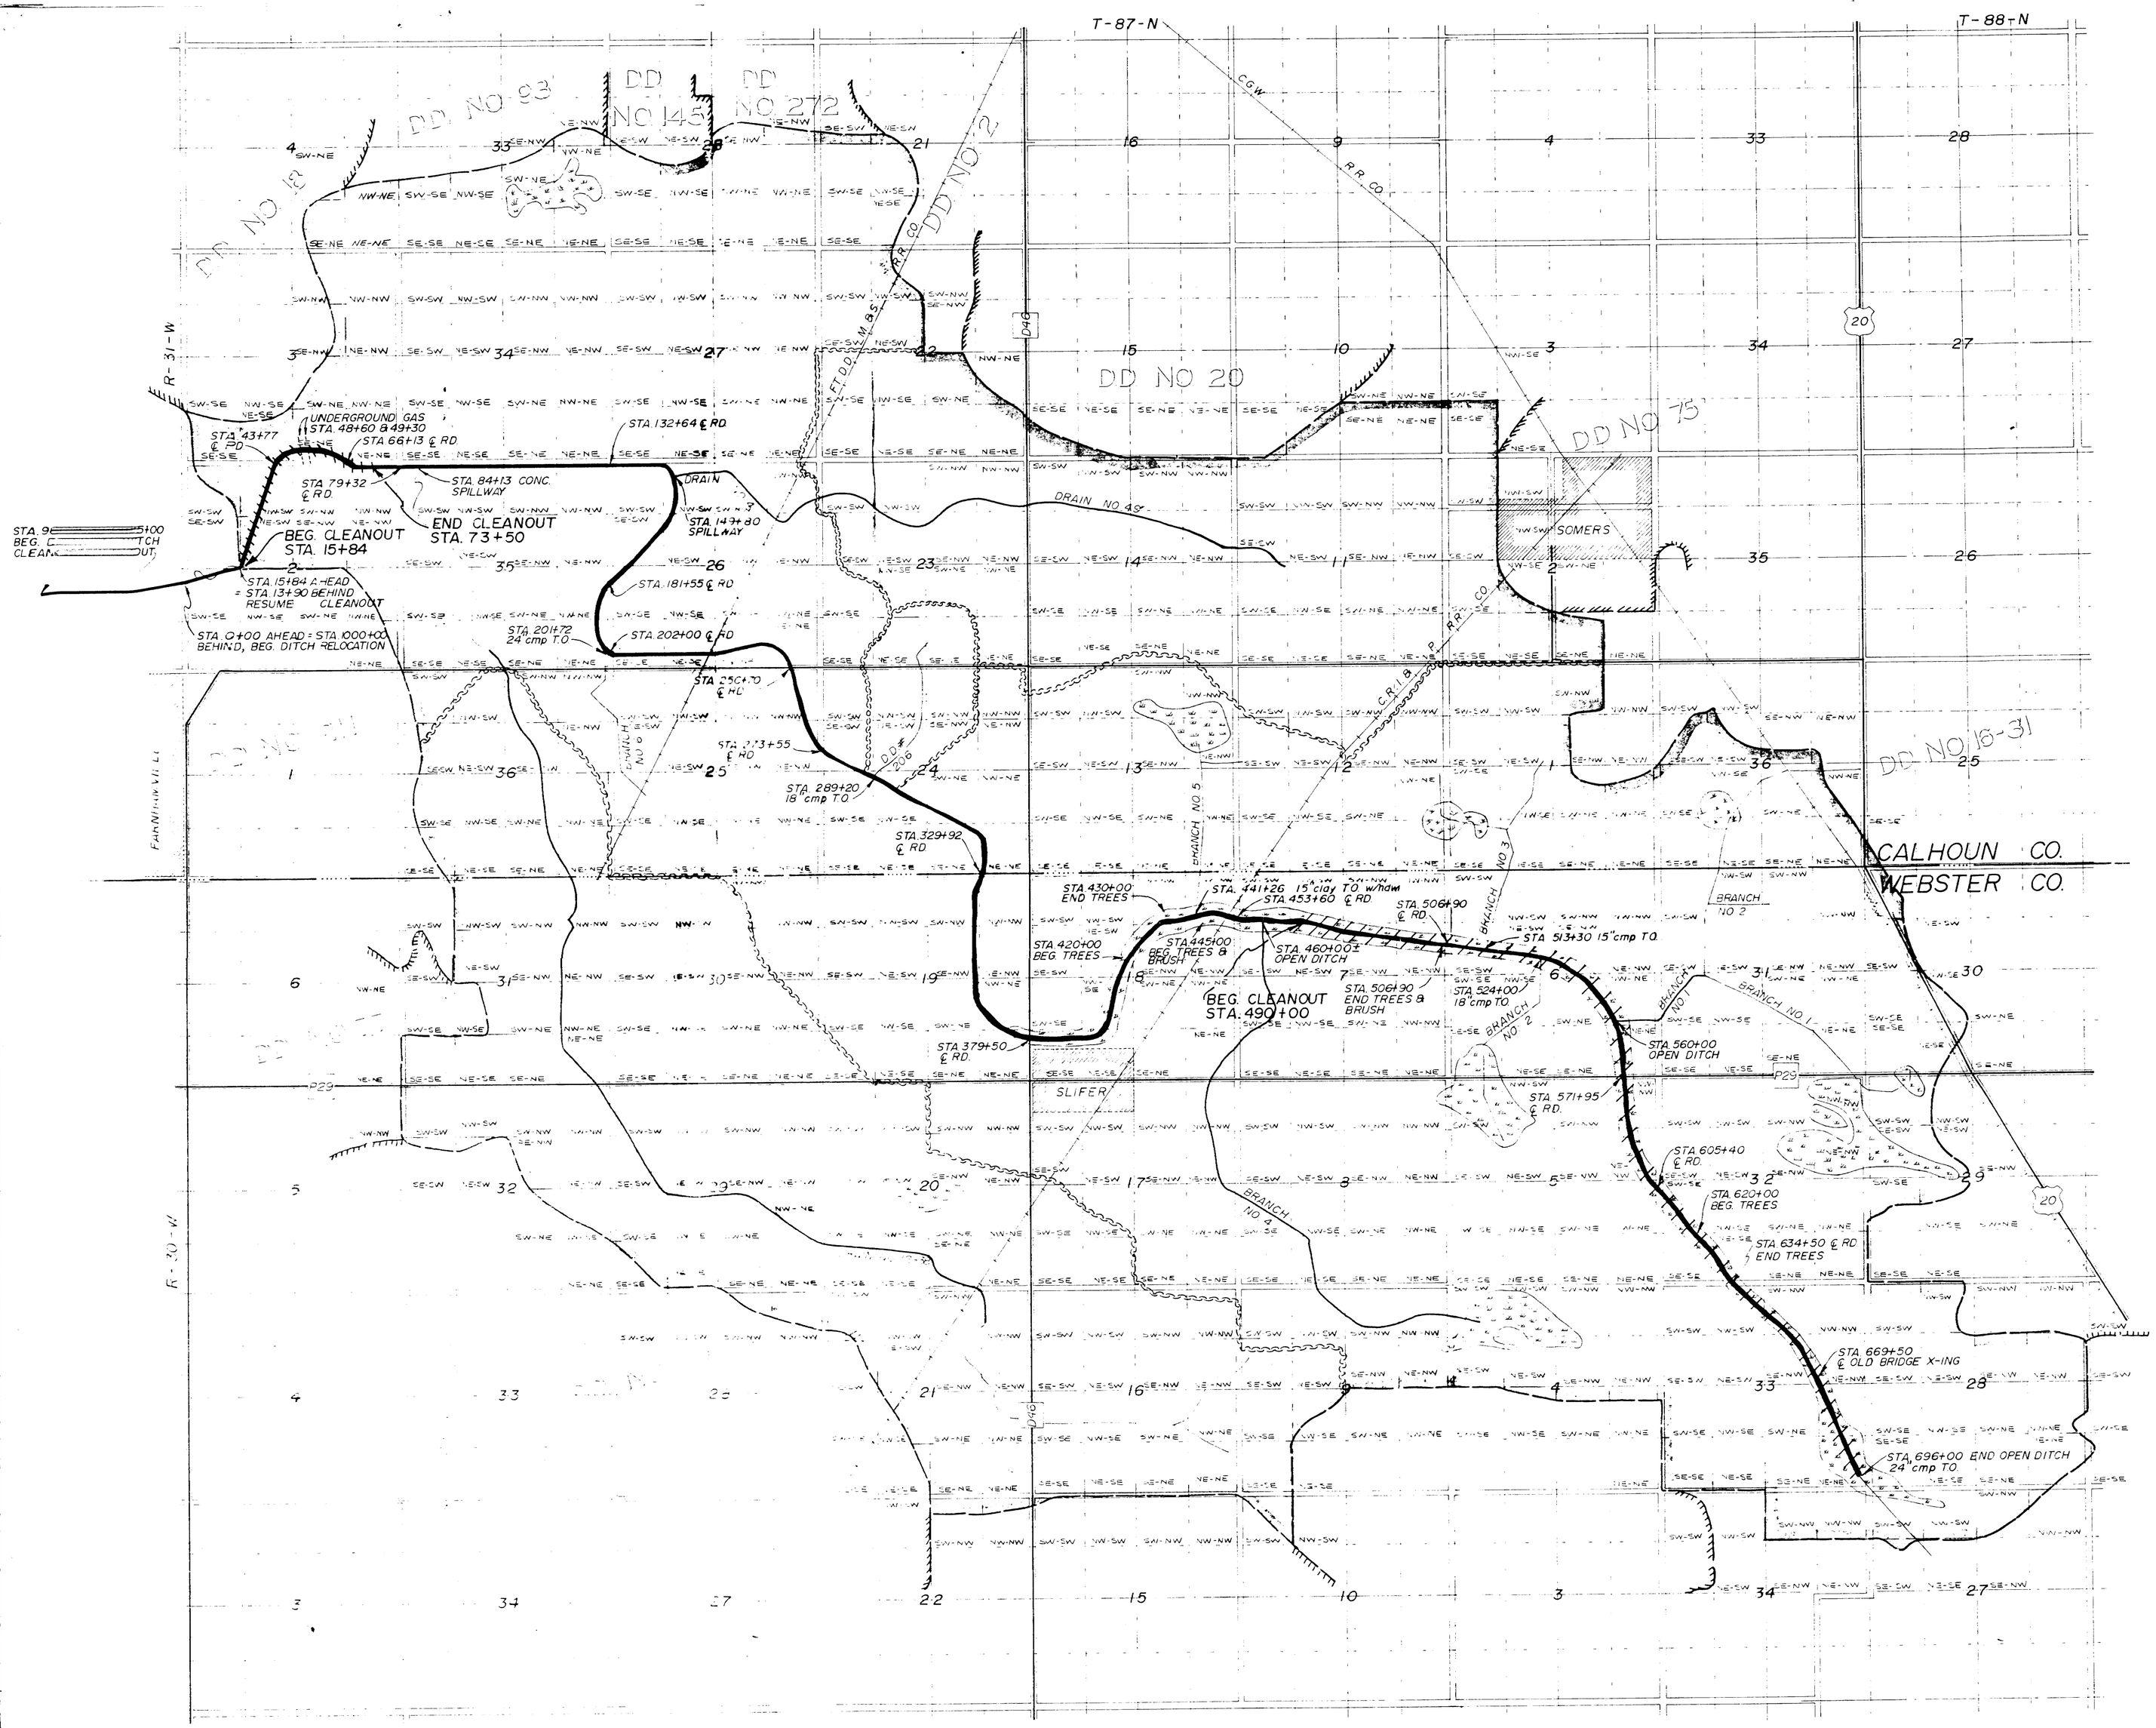

LEGEND

- DRAINAGE DISTRICT B
- ADJACENT DRAINAGE
- INTERNAL WATERSHED
- OPEN DITCH
- TILE LINE
- PRIVATE TILE
- WET GROUND
- PROPOSED CHANNEL

NORTH

0 2000 4000 6000 8000

GRAPHIC SCALE IN FEET

INDEX OF DWGS.	
SHT. NO.	DESCRIPTION
SHT. 1	COVER SHT.
SHT. 2-5	DITCH PROFILE
SHT. 6	TYP. CROSS SECTIONS

I HEREBY CERTIFY THAT THIS PLAN, SPECIFICATION OR REPORT PREPARED BY ME OR UNDER MY DIRECT PERSONAL SUPERVISION THAT I AM A DULY REGISTERED LAND SURVEYOR AND PROFESSIONAL ENGINEER UNDER THE LAWS OF THE STATE OF IOWA.

AUGUST 27, 1982

DON G. CULVER
REG. L.S. & P.E.
IOWA NO. 2662

Joint DD 95-70