DRAINAGE DISTRICT NO. 77

SEC. 18-19 T-86-N R-32-W

CALHOUN CO.

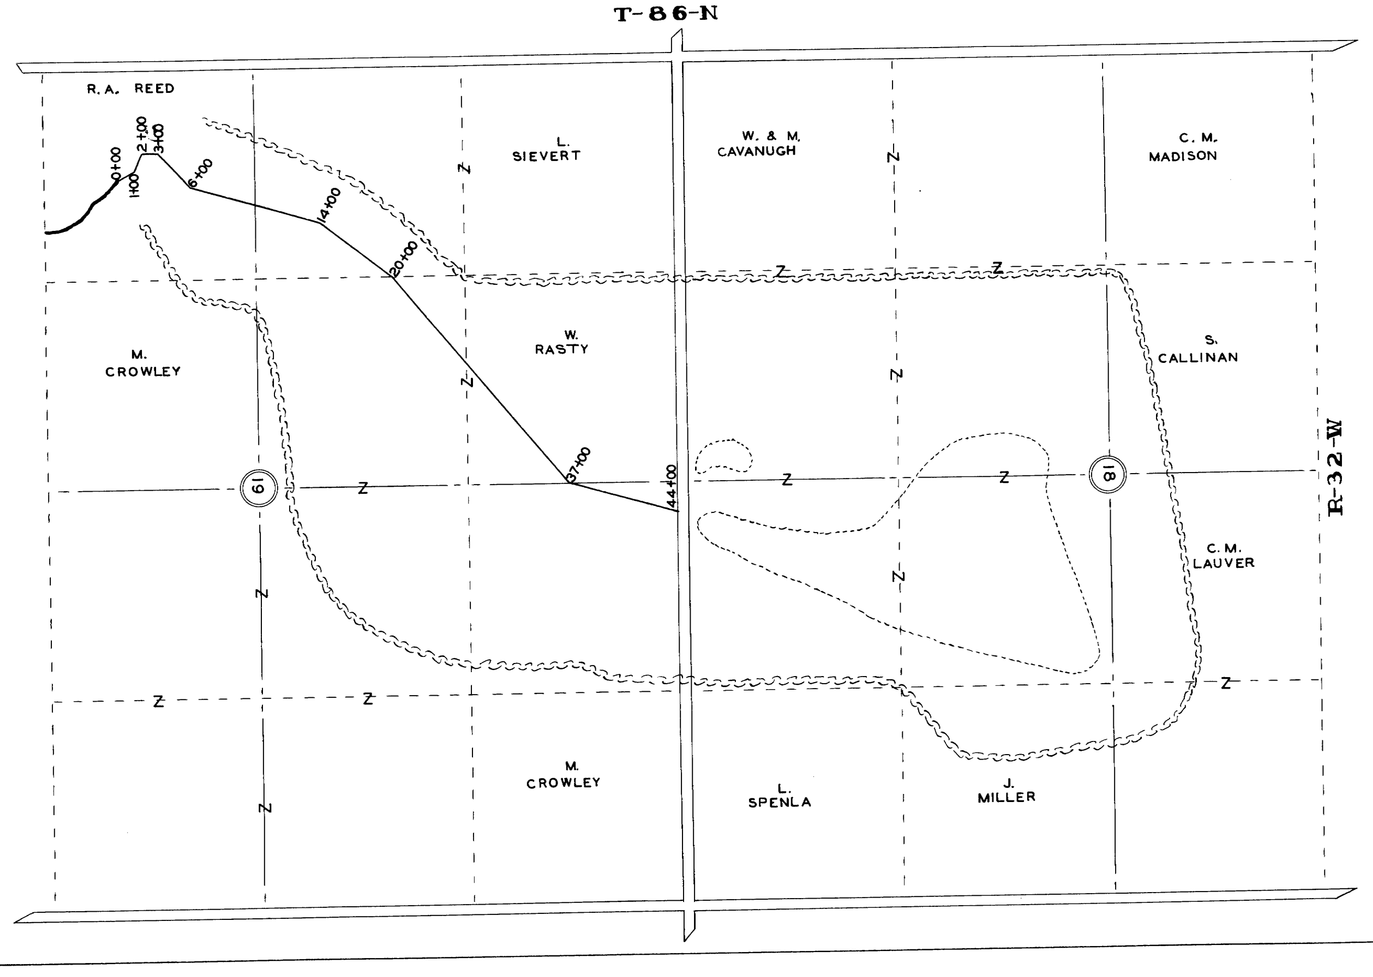

LEGEND

- TILE LINES
- 1/4 1/4 LINES
- 1/4 LINES
- COUNTY ROADS
- WATERSHED BOUNDARY
- PONDS

REDRAWN MAR. 1954

W. C. OTTO ENGR. CO.
SAC CITY, IOWA

SCALE 1" = 660'

PROFILE

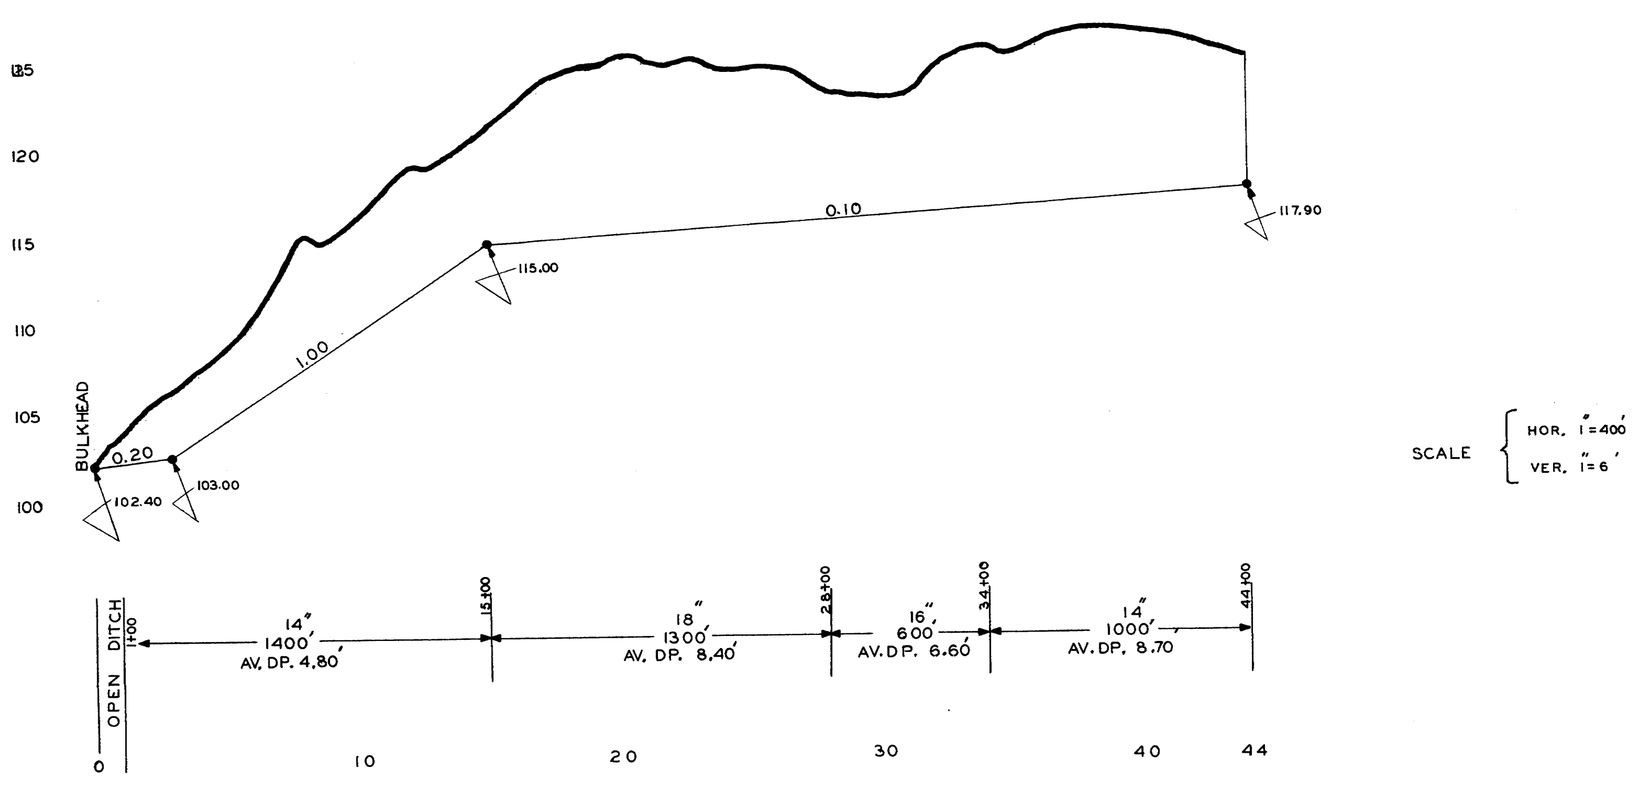

SCALE { HOR. 1" = 400'
VER. 1" = 6'