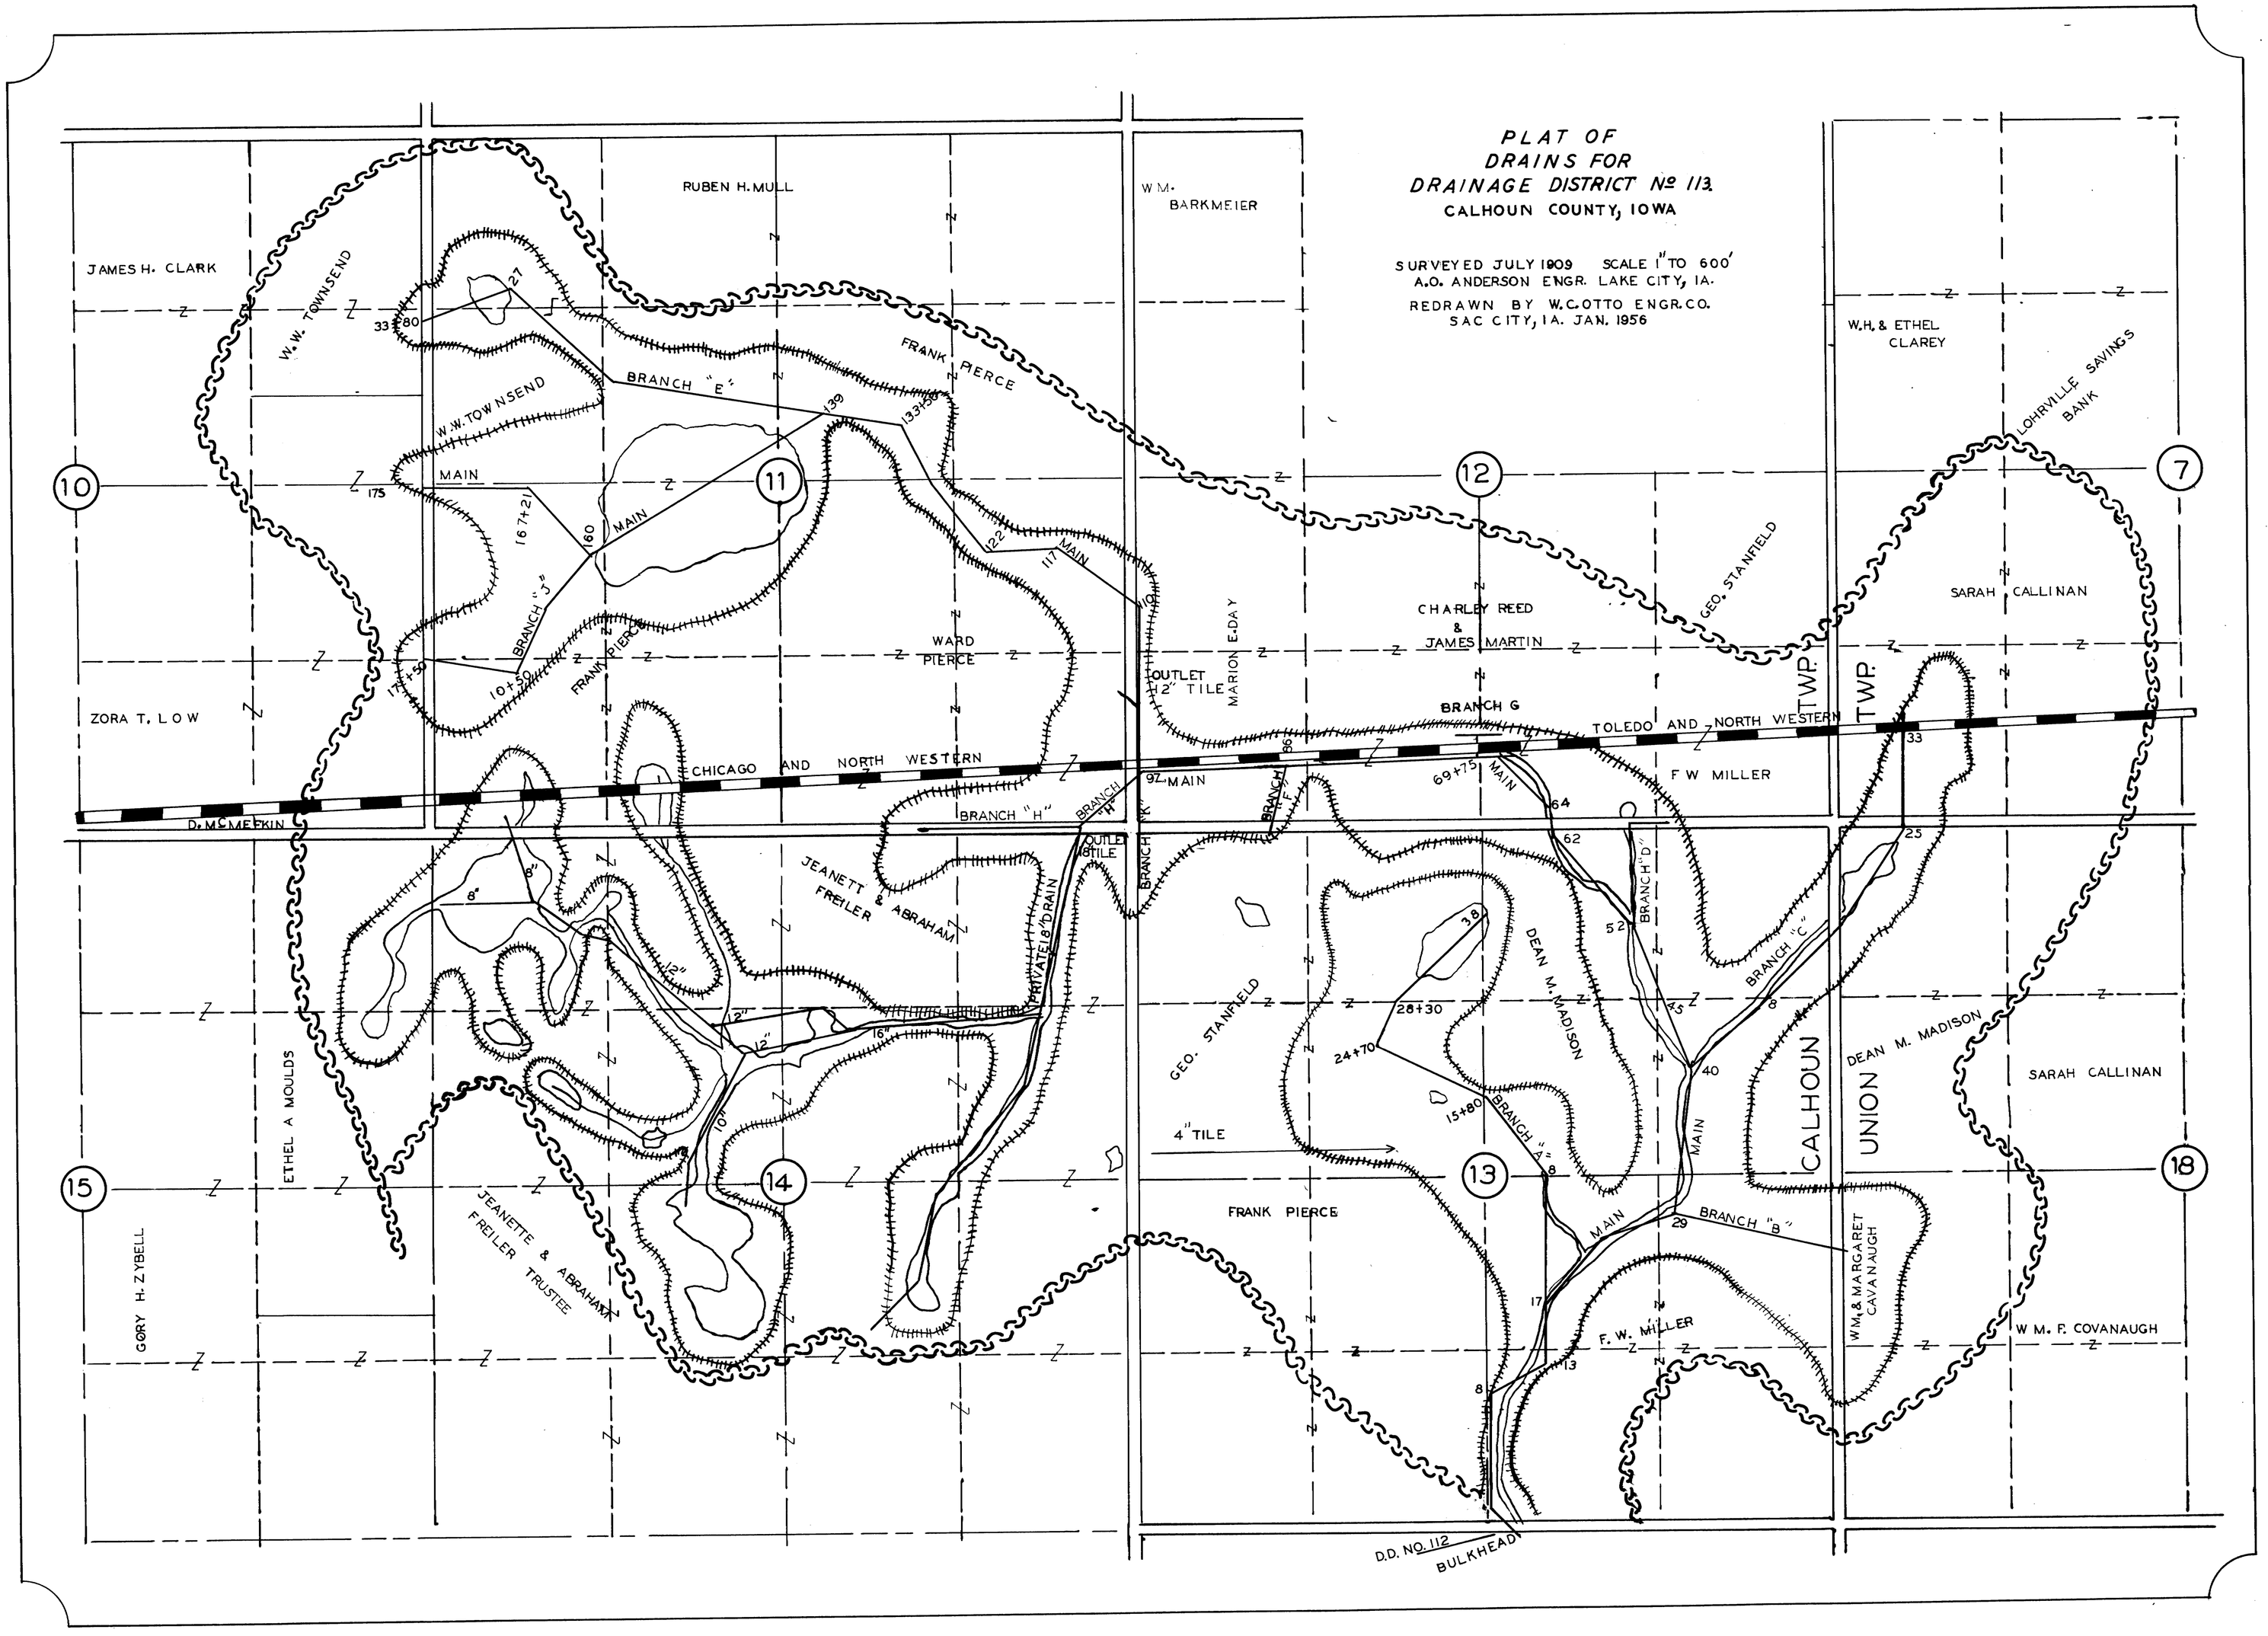
PLAT OF
DRAINS FOR
DRAINAGE DISTRICT No 113.
CALHOUN COUNTY, IOWA
SURVEYED JULY 1909 SCALE 1" TO 600'
A.O. ANDERSON ENGR. LAKE CITY, IA.
REDRAWN BY W.C. OTTO ENGR. CO.
SAC CITY, IA. JAN. 1956
JAMES H. CLARK
RUBEN H. MULL
W.M. BARKMEIER
W.H. & ETHEL CLAREY
LOHRVILLE SAVINGS BANK
W.W. TOWNSEND
BRANCH "E"
FRANK PIERCE
MAIN
BRANCH "J"
WARD PIERCE
OUTLET 12" TILE
MARION E. DAY
CHARLEY REED & JAMES MARTIN
GEO. STANFIELD
SARAH CALLINAN
ZORA T. LOW
BRANCH G
TOLEDO AND NORTH WESTERN
CHICAGO AND NORTH WESTERN
D. McMEEKIN
BRANCH "H"
BRANCH "K"
BRANCH "F"
F W MILLER
JEANETT & ABRAHAM FREILER
PRIVATE 18" DRAIN
OUTLET 8" TILE
DEAN M. MADISON
BRANCH "D"
BRANCH "C"
BRANCH "A"
BRANCH "B"
CALHOUN
UNION
TWP.
ETHEL A MOULDS
GORY H. ZYBELL
JEANETTE & ABRAHAM FREILER TRUSTEE
4" TILE
FRANK PIERCE
F. W. MILLER
WM. & MARGARET CAVANAUGH
W M. F. COVANAUGH
D.D. NO. 112
BULKHEAD
10
11
12
7
15
14
13
18