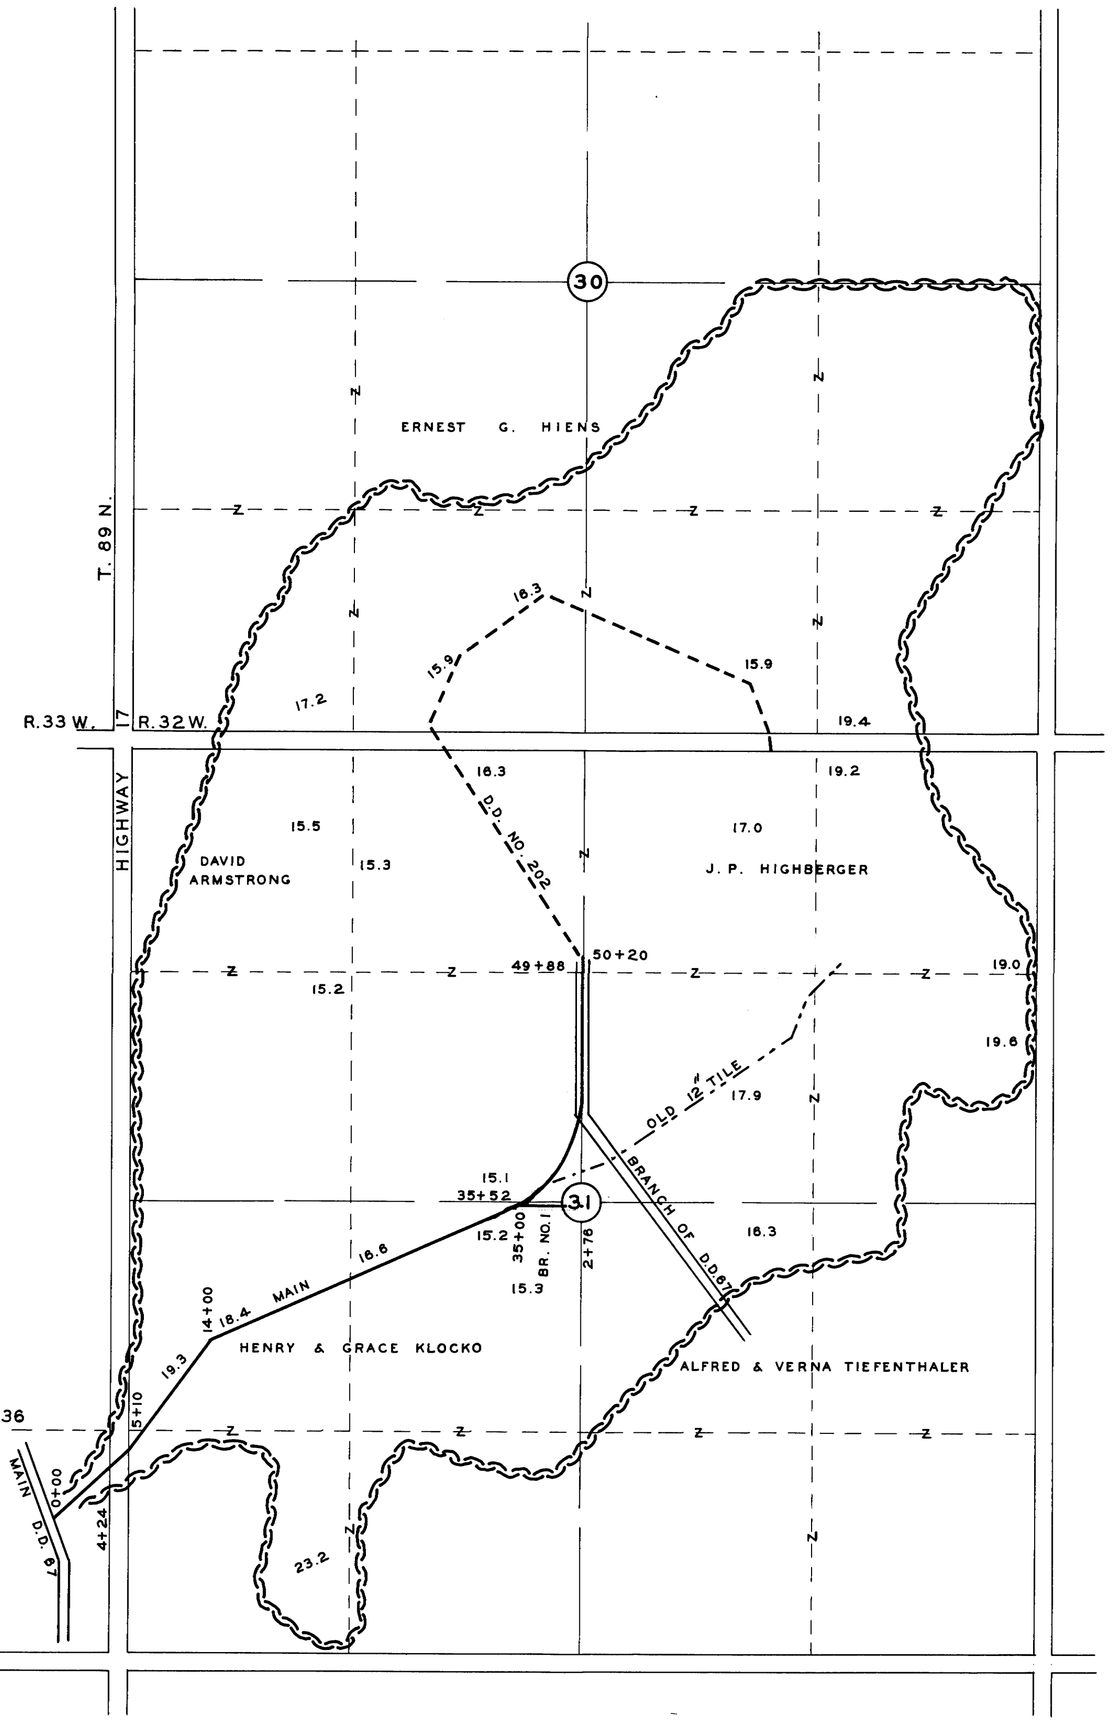


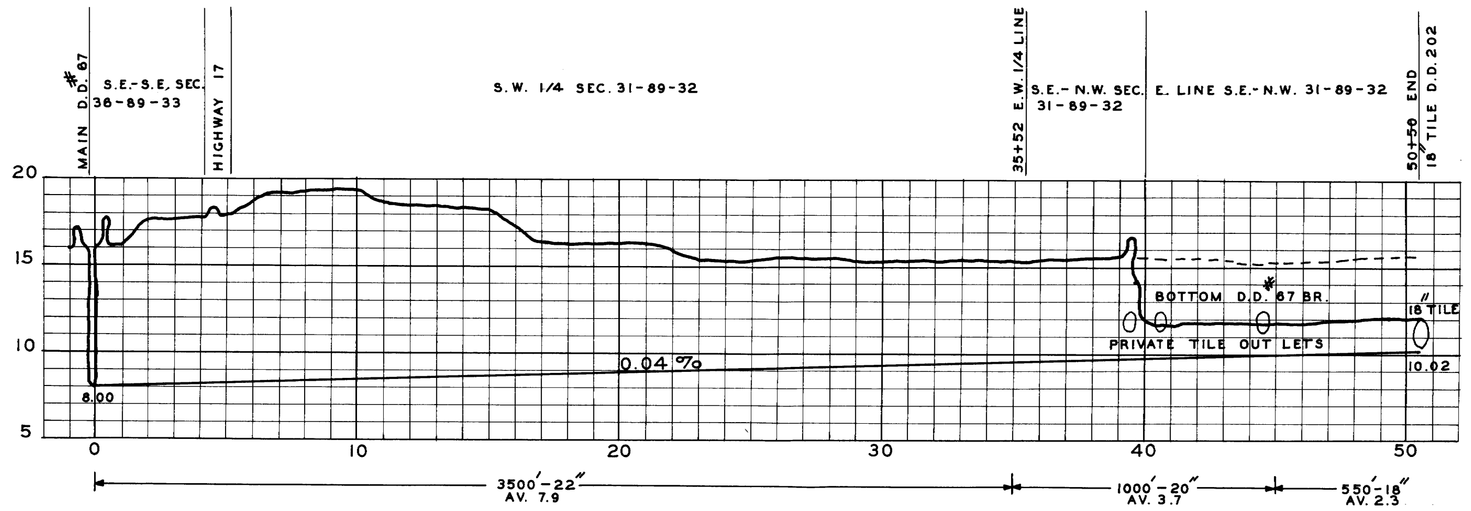


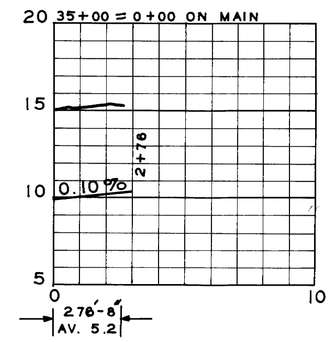


SCALE 1"=600'

# PLAT AND PROFILE OF DRAINAGE DISTRICT NO. 229 BUTLER AND SHERMAN TWPS. CALHOUN COUNTY IOWA

*DRAWN BY L.M. RUDE ENGR. FEB 1917*
*REDRAWN BY W.C. OTTO ENGR. CO.*
*SAC CITY IOWA MARCH 1956*