PLAT AND PROFILE OF DRAINAGE DISTRICT NO. 232 CALHOUN COUNTY IOWA

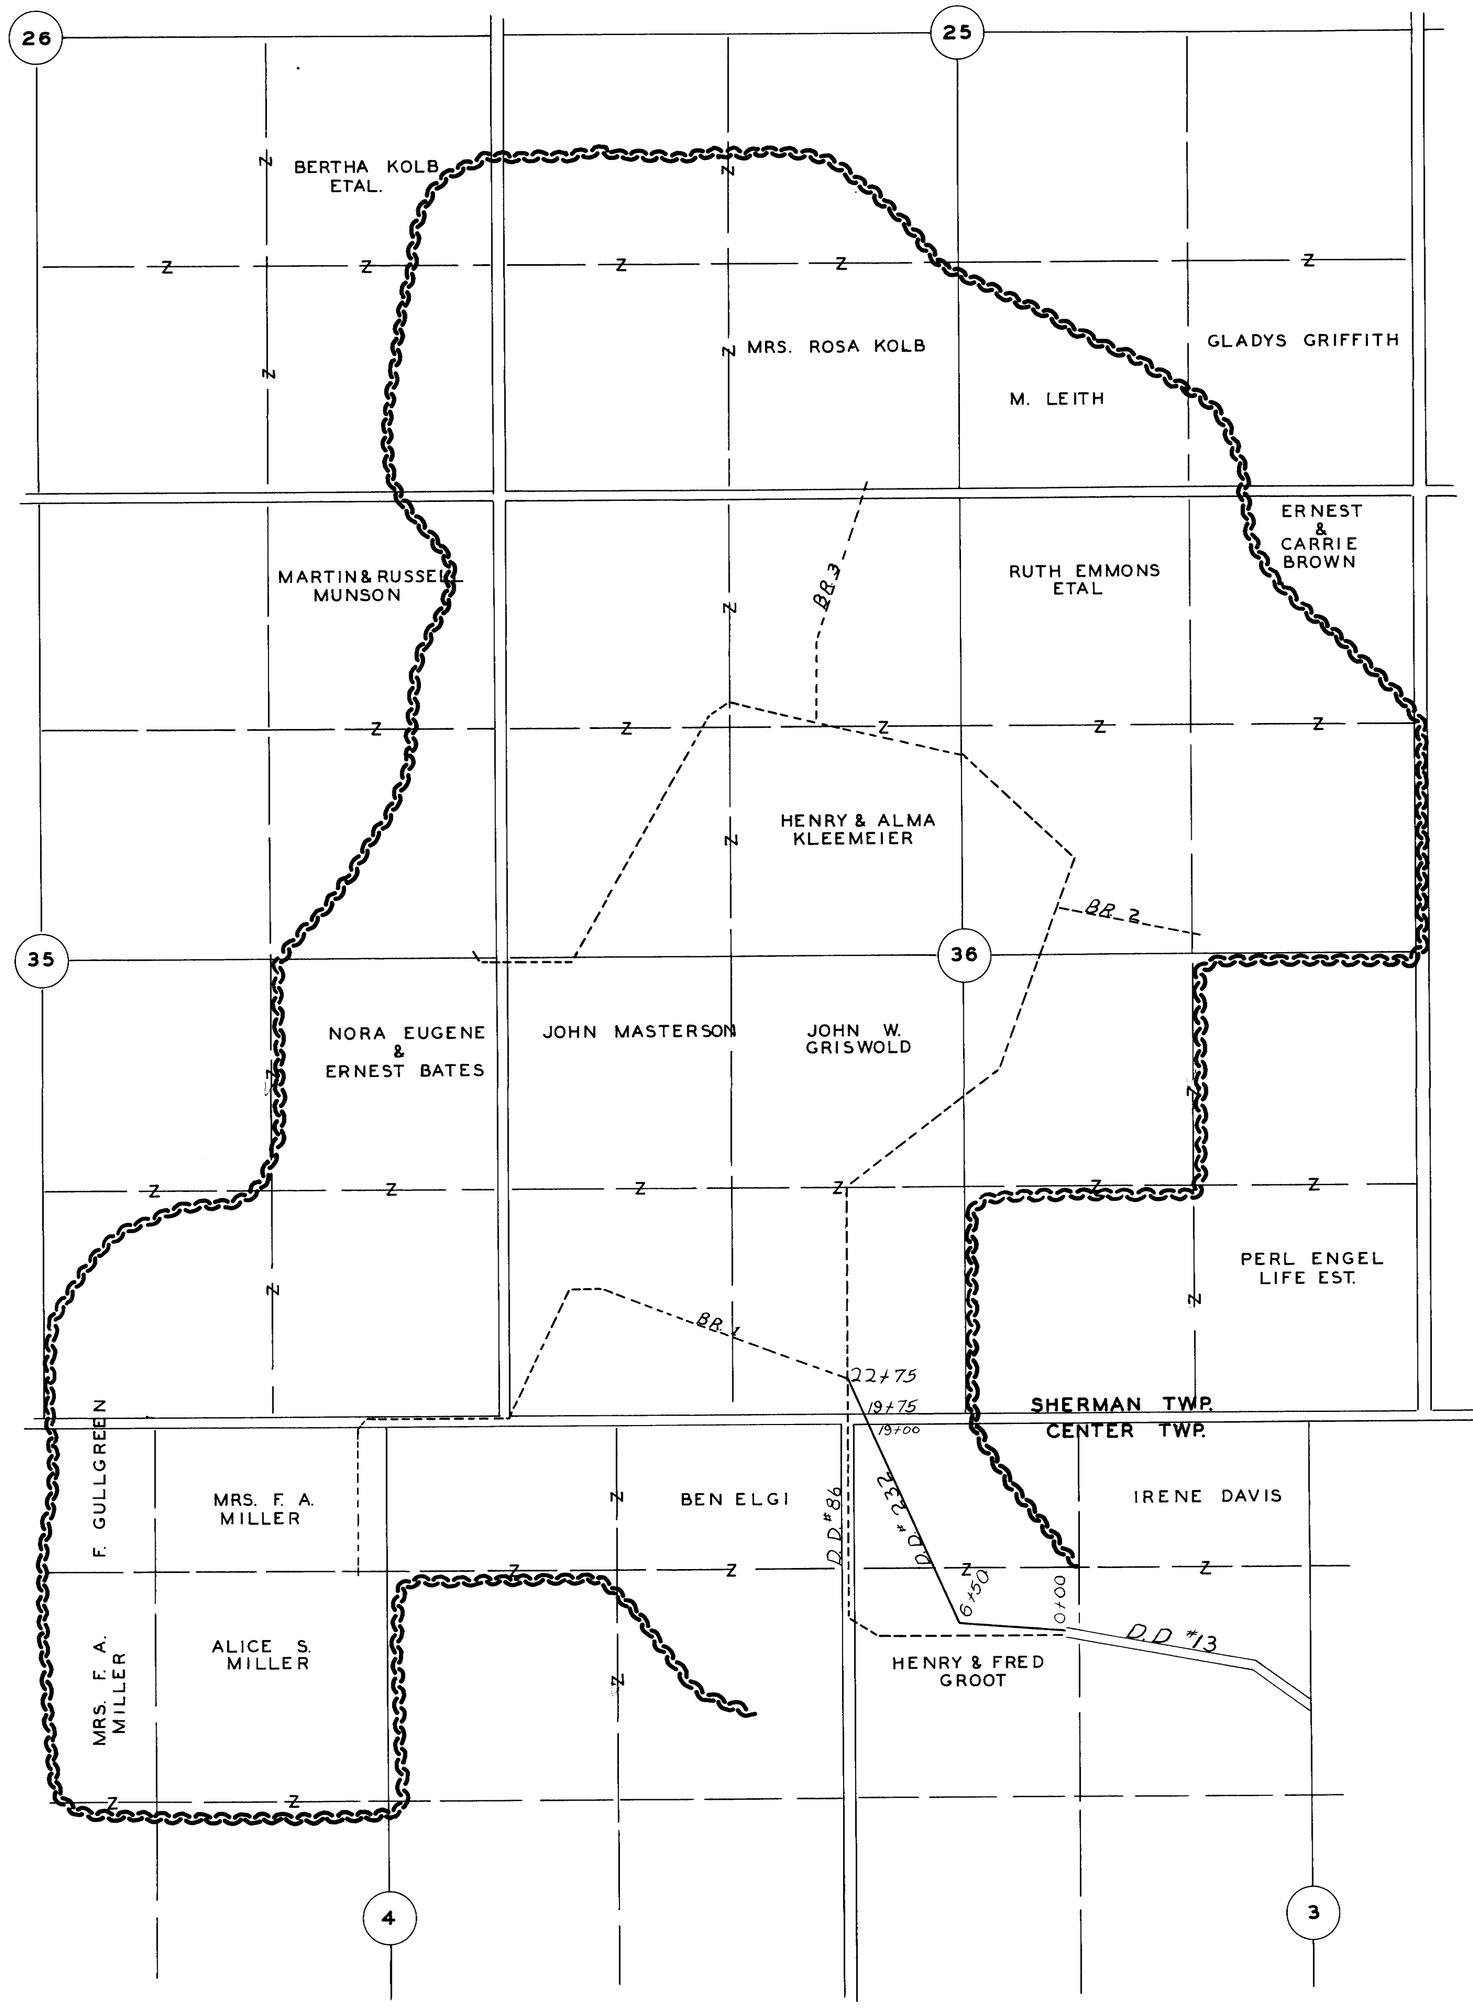

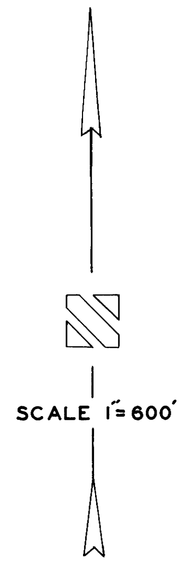

LEGEND

- 1/4 LINE
- 1/4 1/4 LINE
- COUNTY ROADS
- WATERSHED BOUNDRY
- NEW DRAIN NO. 232
- DRAIN NO. 86
- DRAIN NO. 13
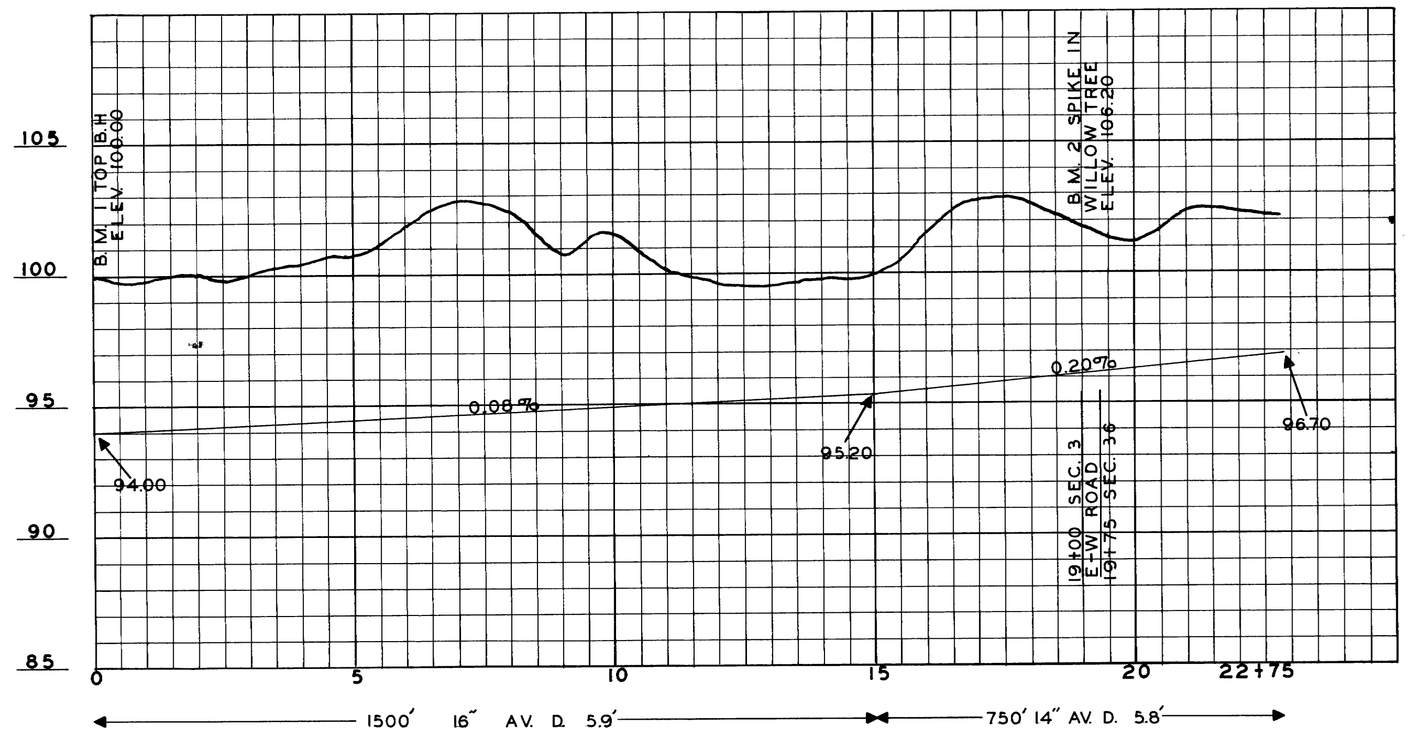
SURVEYED JUNE 1917
BY J. P. MOORE ENGR.
REDRAWN MARCH 1956
BY W. C. OTTO ENGR. CO.
SAC CITY, IOWA