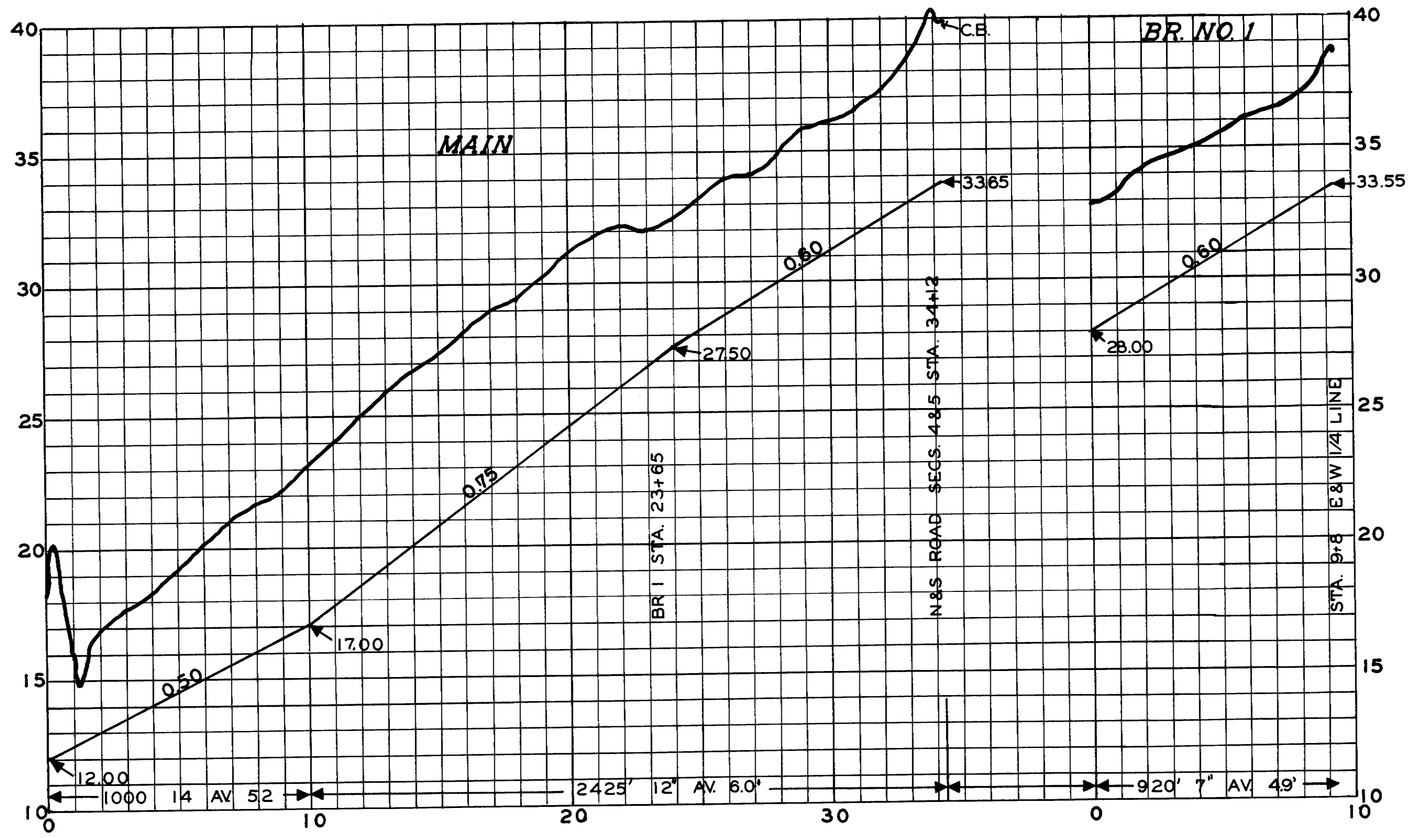

PLAT & PROFILE
OF
DRAINAGE DISTRICT NO. 241
CALHOUN CO. IOWA

DRAWN BY R. A.
GROVE ENGR. SEPT.
1918.

REDRAWN BY W.C.
OTTO ENGR. CO.
SAC CITY, IOWA
MARCH 1956

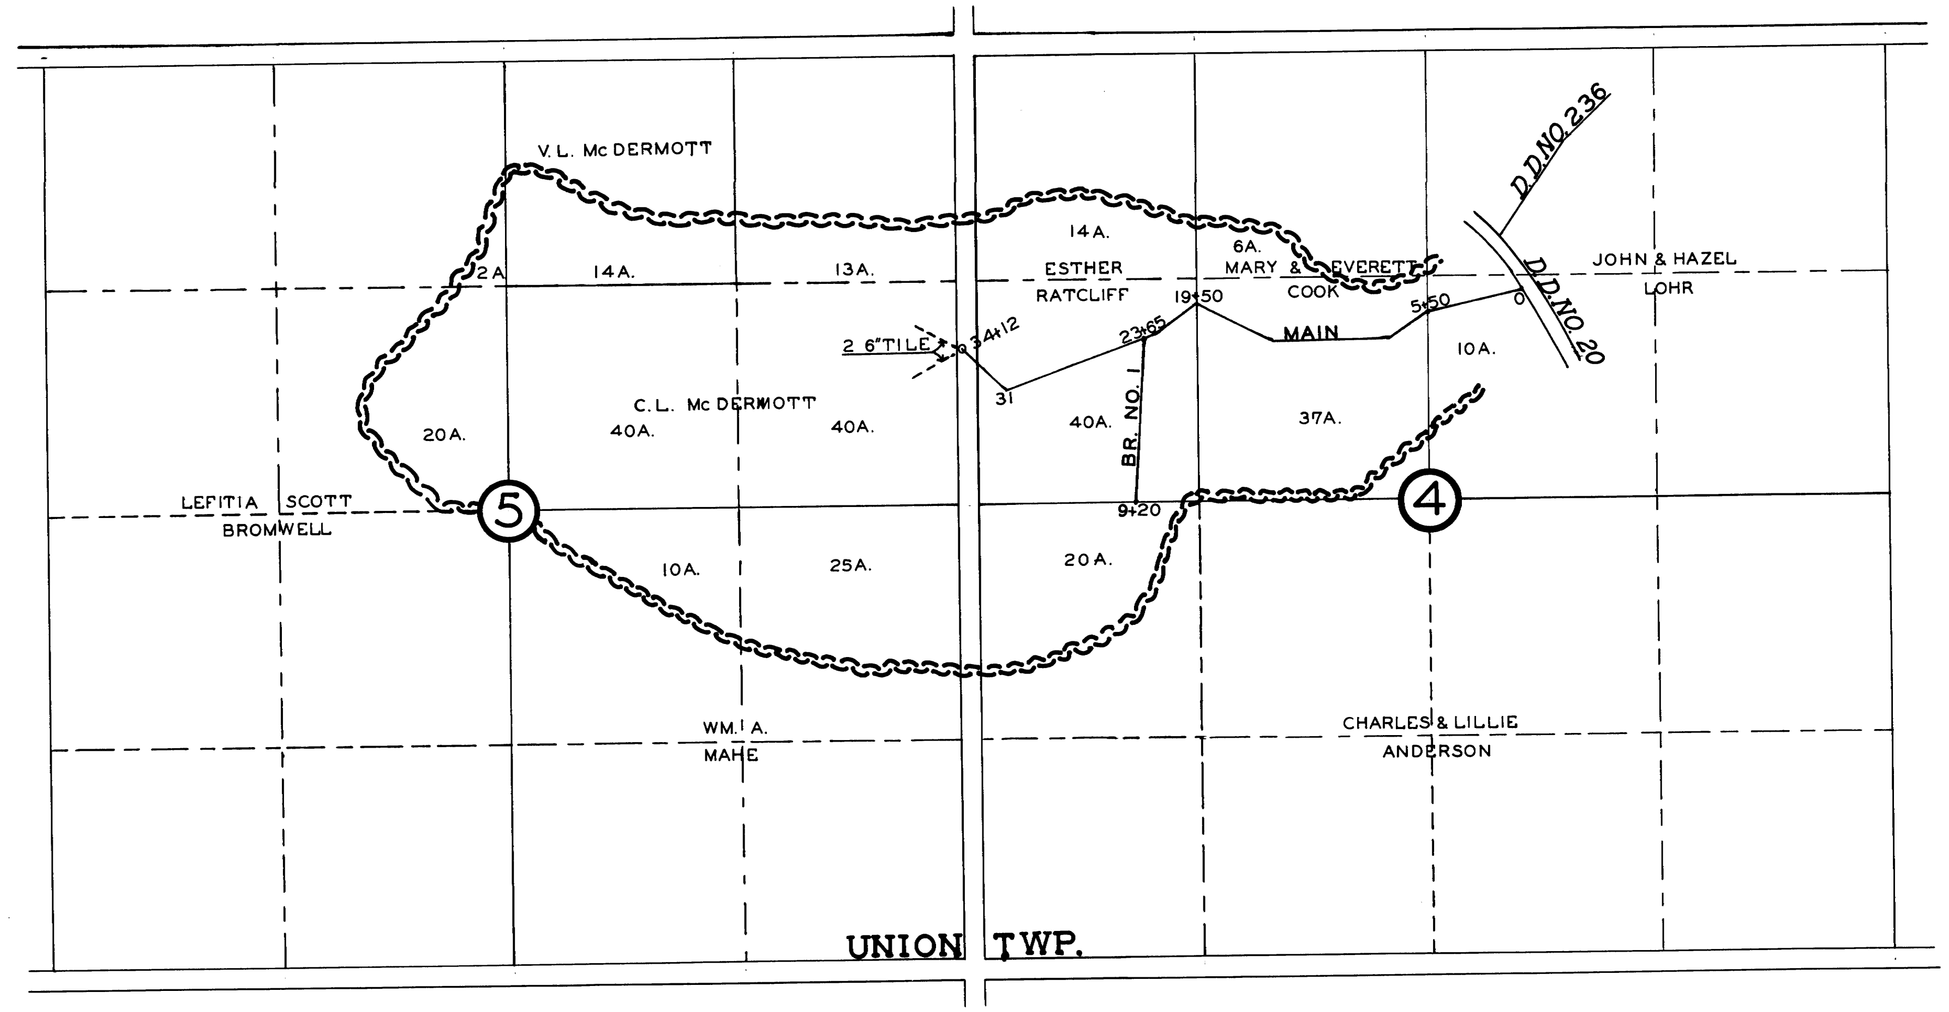
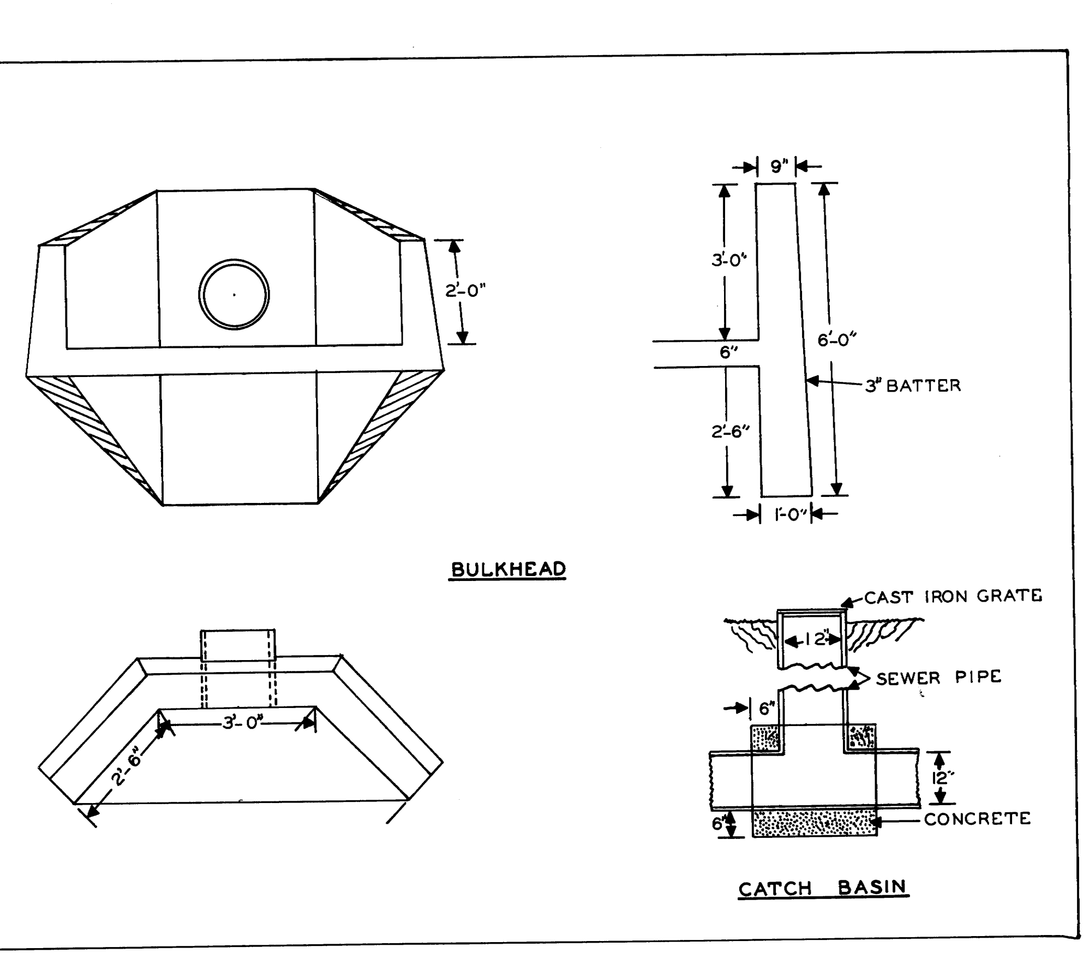
SCALE 1" = 600'