9

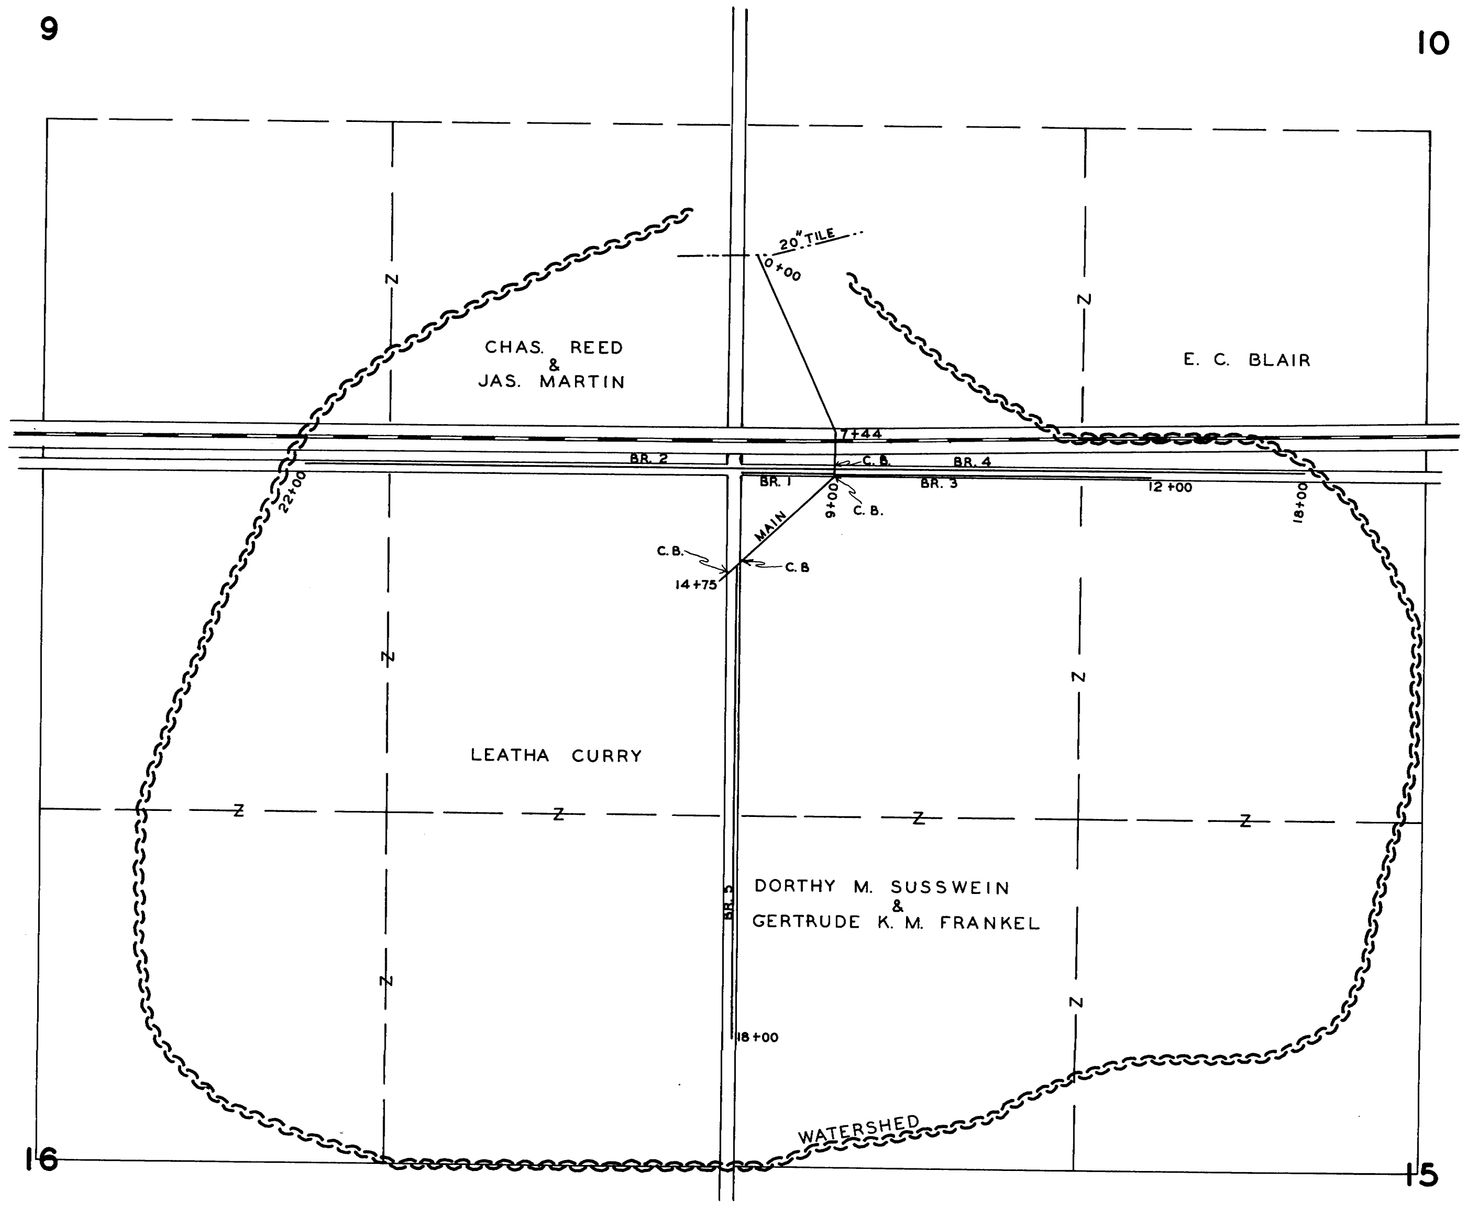

10

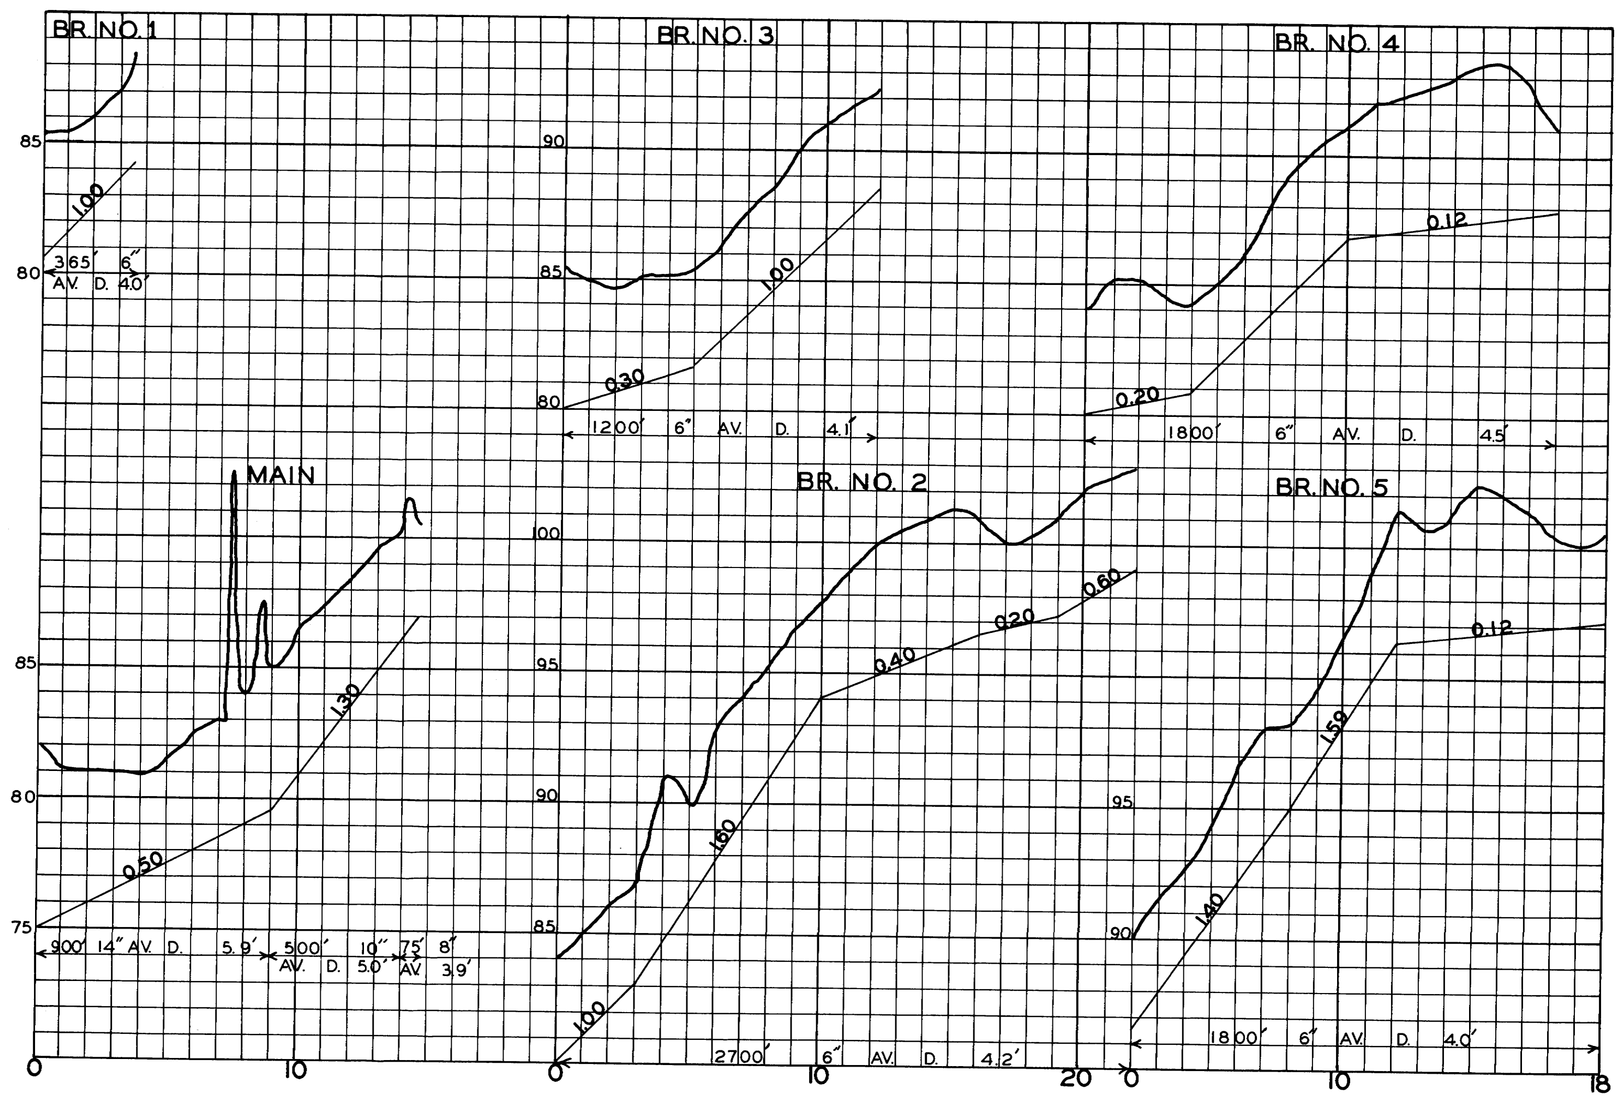

SCALE
1" = 400'

PLAT AND PROFILE
OF
DRAINAGE DISTRICT
NO. 250
CALHOUN COUNTY
IOWA

DRAWN SEPT. 1920

REDRAWN MARCH 1956

BY W. C. OTTO ENGR. CO.

SAC CITY, IOWA