KEUFFEL & ESSER CO.
NEW YORK

TRADE STANDARD MARK
NO. 5 MM. CM.
PROFILE PLATE 8 X 10
MADE IN U.S.A.

KEUFFEL & ESSER CO.
NEW YORK

TRADE STANDARD MARK
NO. 5 MM. CM.
PROFILE PLATE 8 X 10
MADE IN U.S.A.

KEUFFEL & ESSER CO.
NEW YORK

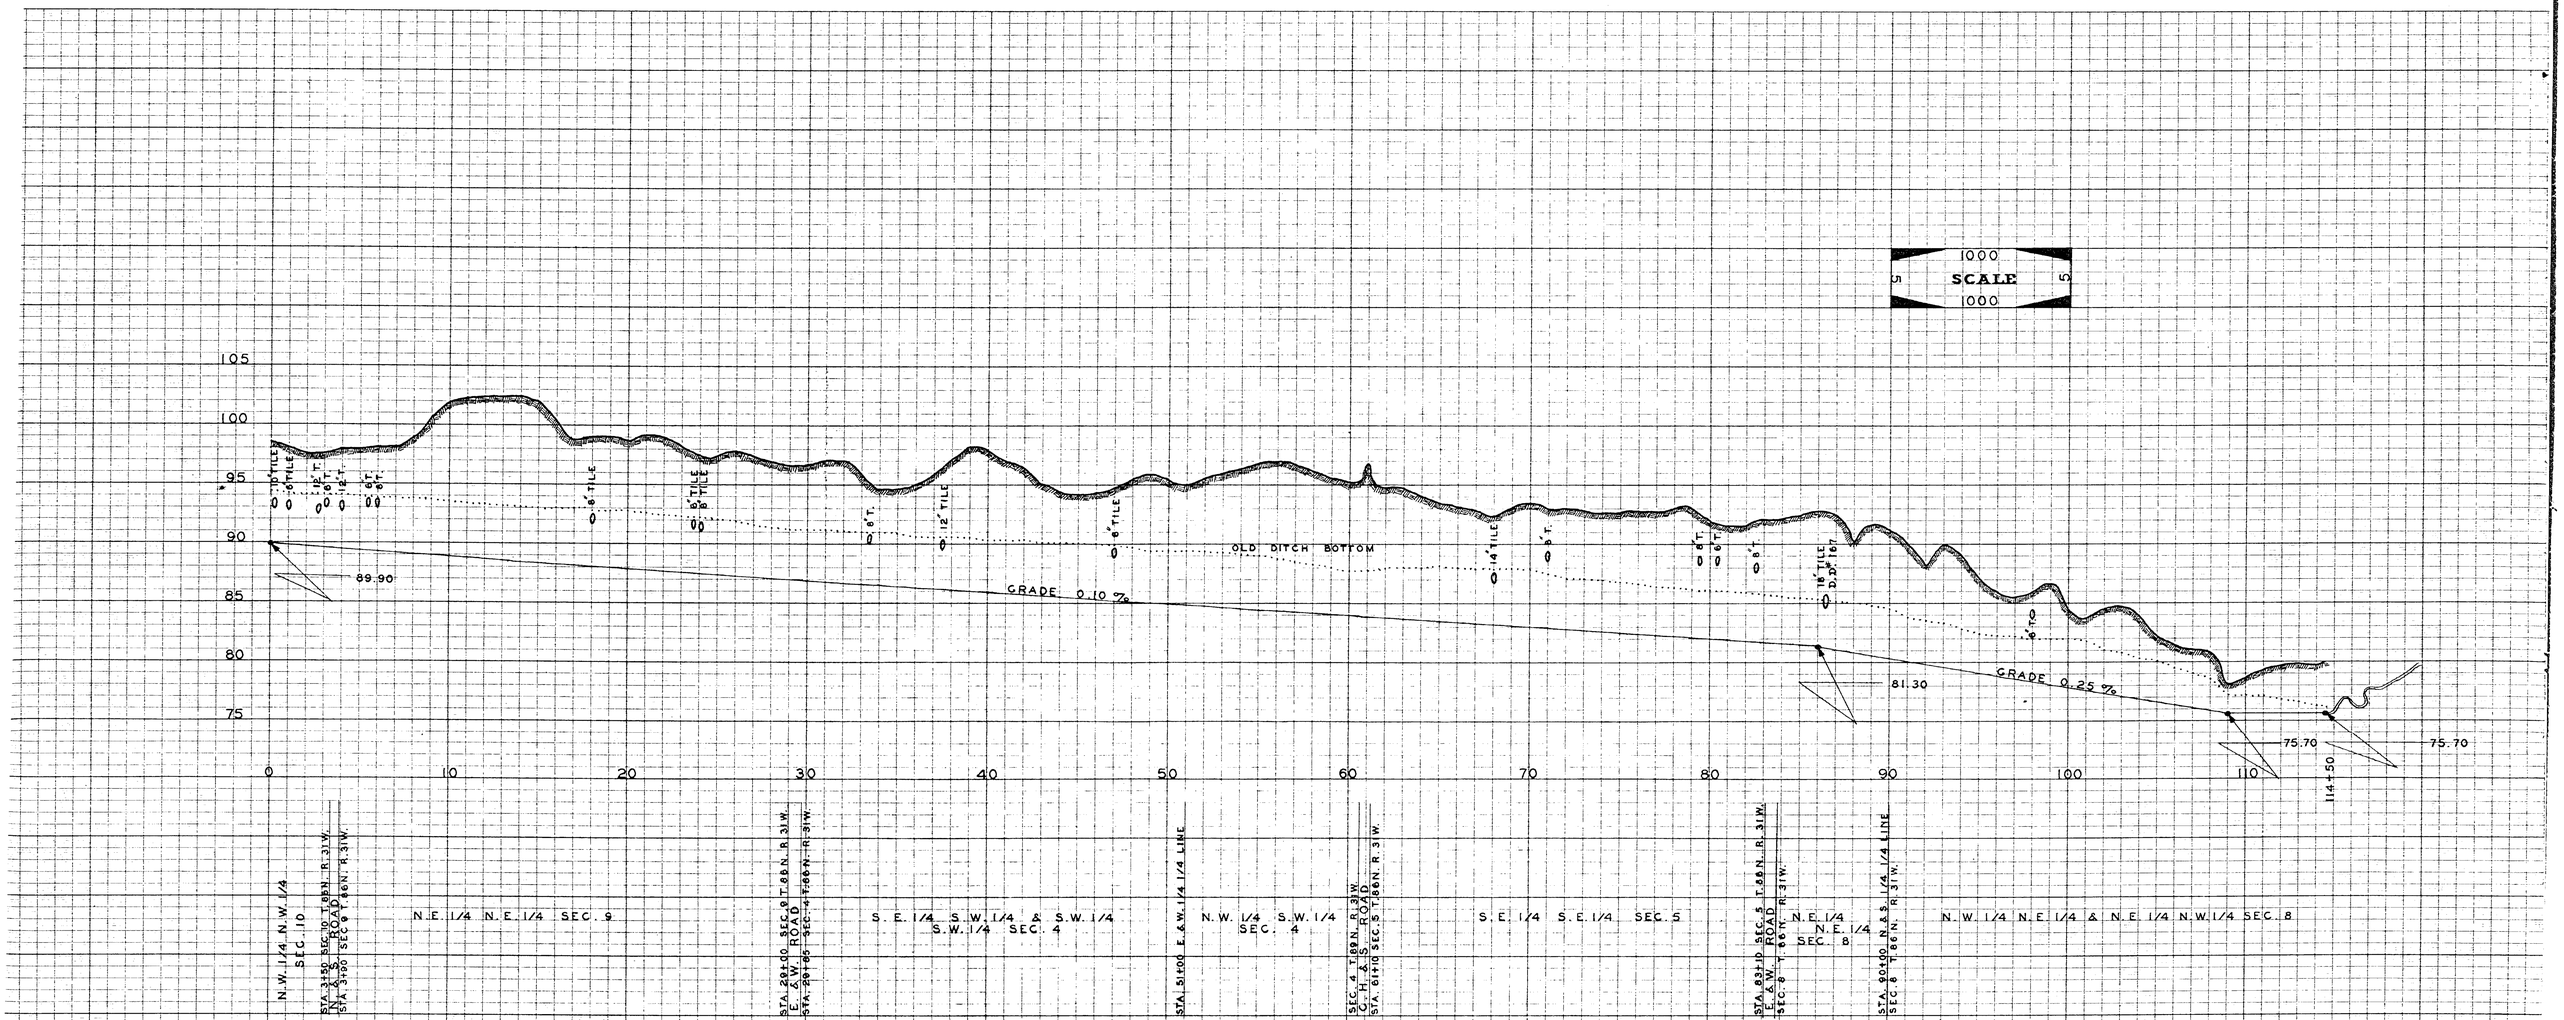

PROFILE OF DRAINAGE DISTRICT NO. 18
LOCATED ON SEC. 3-4-5-8-9-10
T.86N. R.31W. OF 5TH P.M.